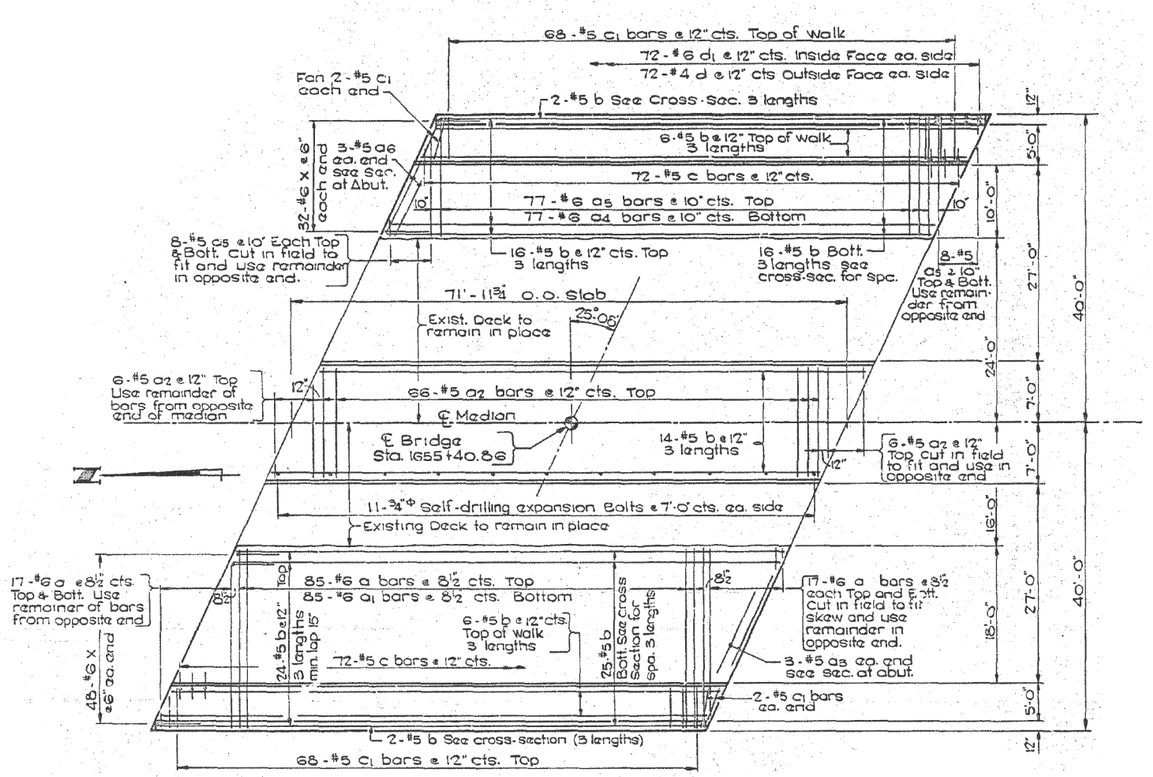

EXISTING PLAN

SN 022-0036

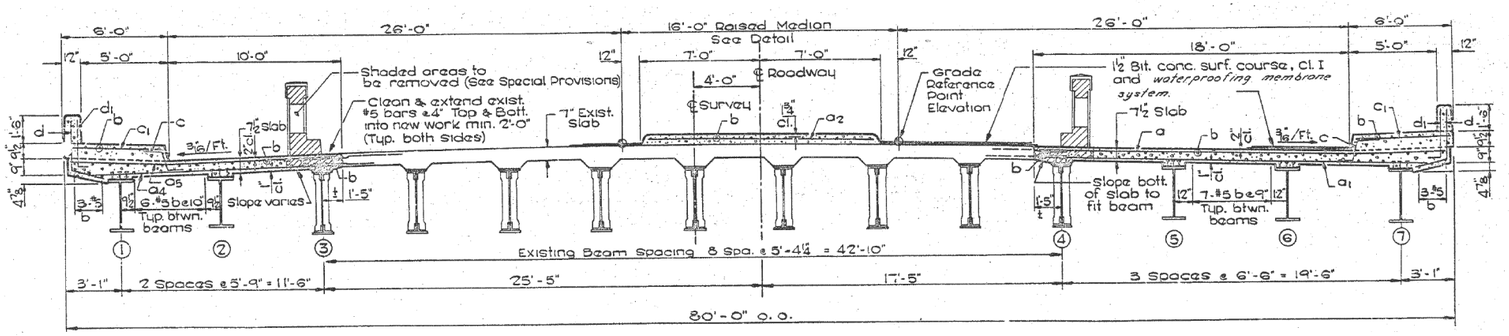

EXISTING TYPICAL SECTION

SN 022-0036

FILE NAME = c:\pw_work\pwidot\rezeqam\d0388336\D134914-sht-cover.dgn	USER NAME = rezeqam	DESIGNED -	REVISED -	STATE OF ILLINOIS DEPARTMENT OF TRANSPORTATION	EXISTING BRIDGE PLANS LOCATION NO. 3 (SN 022-0036)			F.A.	SECTION	COUNTY	TOTAL SHEETS	SHEET NO.
	PLOT SCALE = 100.0000 ' / in.	CHECKED -	REVISED -		SCALE: NTS	SHEET 1 OF 1 SHEETS	STA. TO STA.	VARIOUS	2014-0381	DUPAGE	33	13
Default	PLOT DATE = 8/21/2014	DATE -	REVISED -							CONTRACT NO. 60Y32		
									ILLINOIS	FED. AID PROJECT		