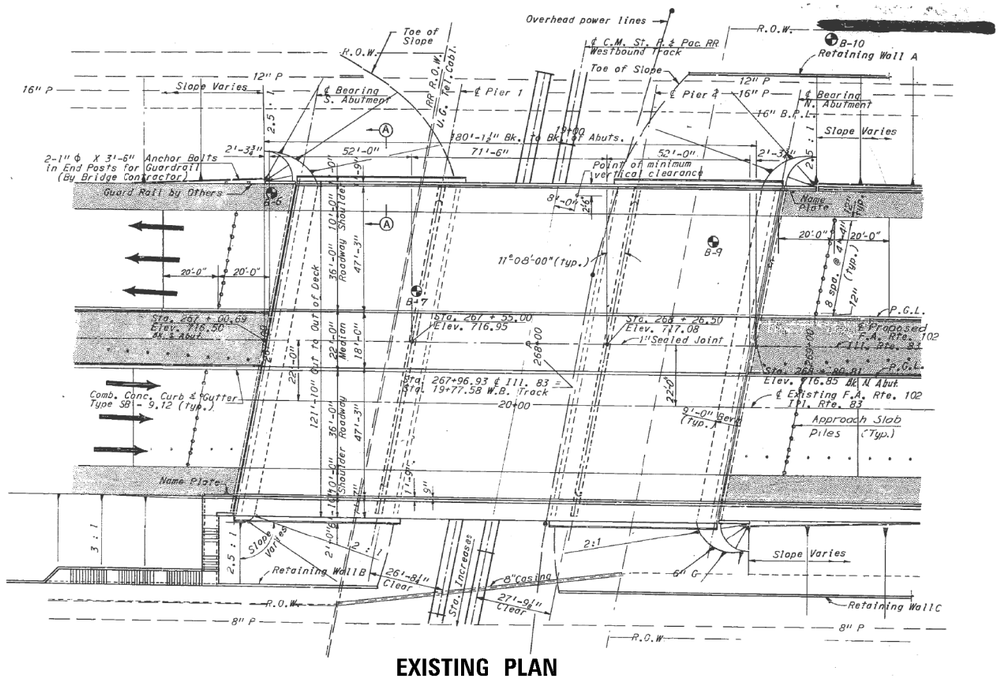

EXISTING PLAN

SN 022-0141

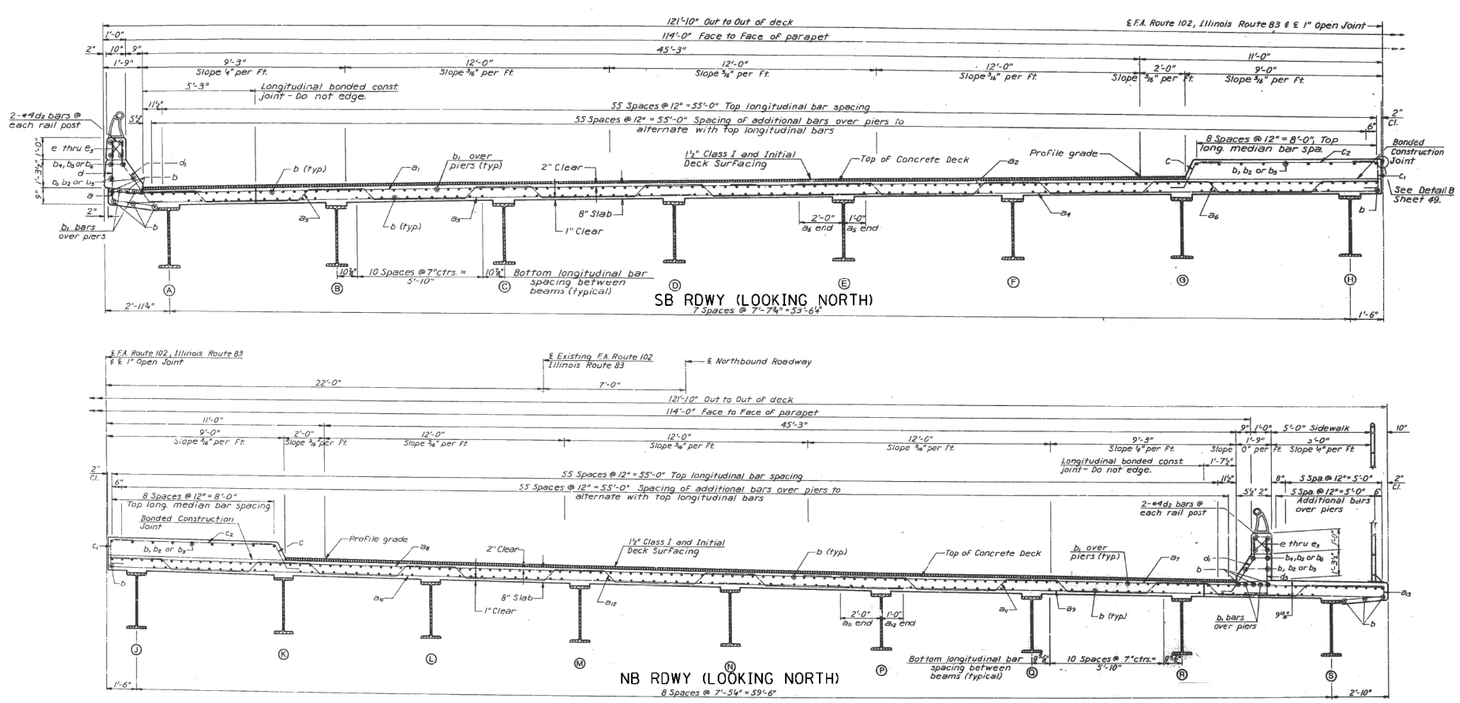

EXISTING TYPICAL SECTION

SN 022-0141

FILE NAME = c:\pw_work\pwidot\rezeqam\d0388336\D134014-sht-cover.dgn	USER NAME = rezeqam	DESIGNED -	REVISED -	STATE OF ILLINOIS DEPARTMENT OF TRANSPORTATION	EXISTING BRIDGE PLANS LOCATION NO. 8 (SN 022-0141)
	PLOT SCALE = 100.0000 ' / in.	DRAWN -	REVISED -		SCALE: SHEET 1 OF 1 SHEETS STA. TO STA.
Default	PLOT DATE = 8/21/2014	CHECKED -	REVISED -		
		DATE -	REVISED -		

F.A.	SECTION	COUNTY	TOTAL SHEETS	SHEET NO.
VARIOUS	2014-0381	DUPAGE	33	18
		CONTRACT NO. 60Y32		
	ILLINOIS FED. AID PROJECT			