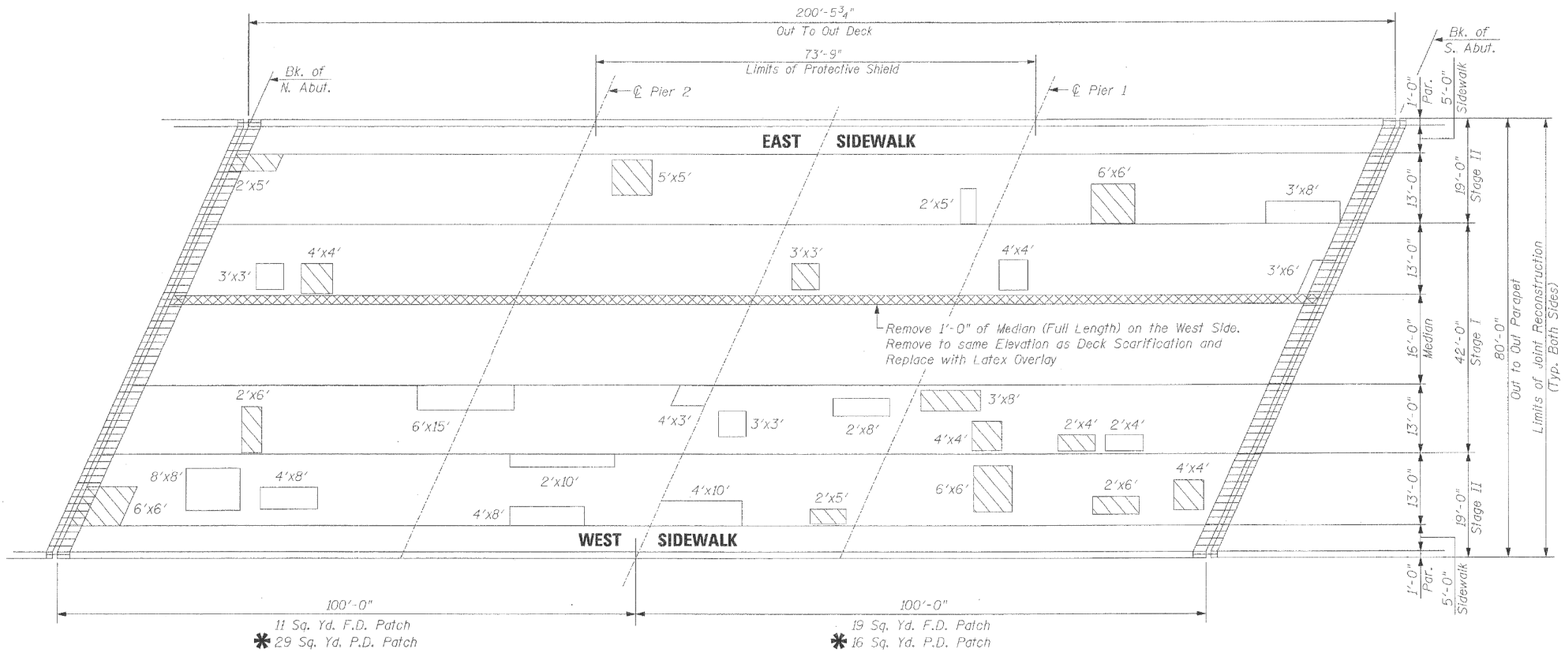

EXISTING PLAN

SN 022-0143

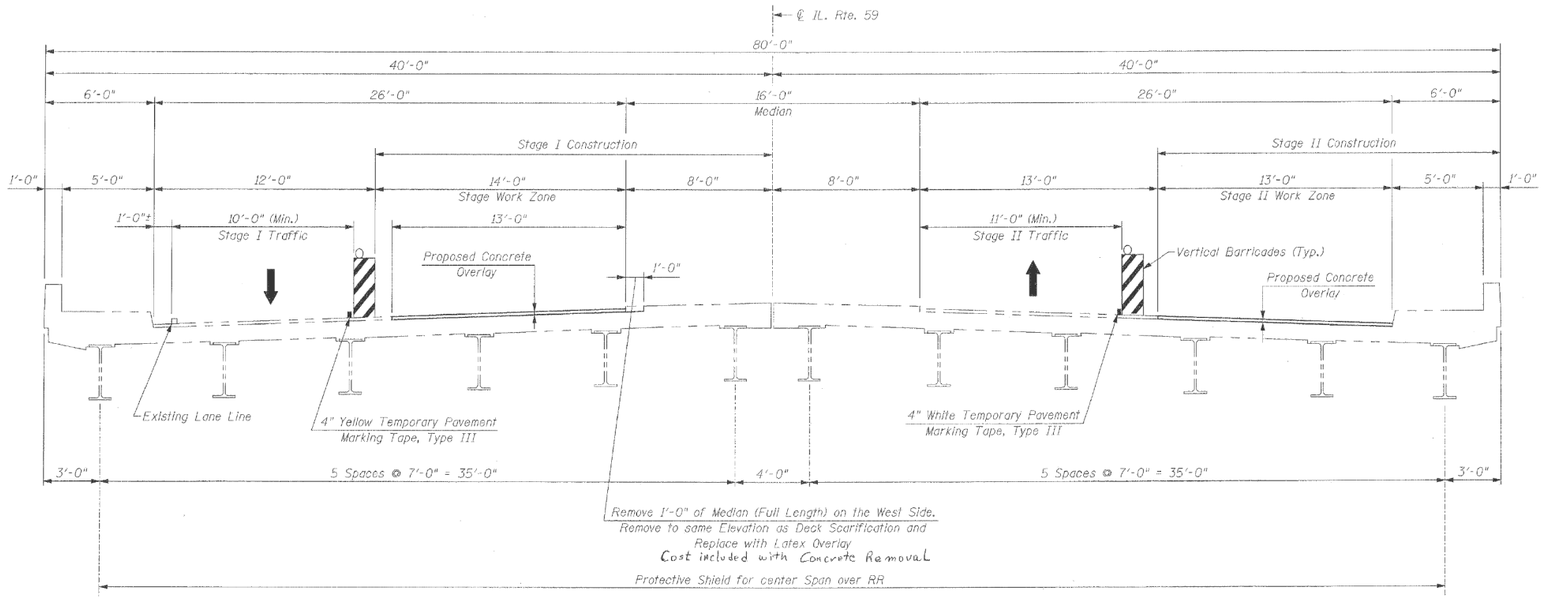

EXISTING TYPICAL SECTION

SN 022-0143

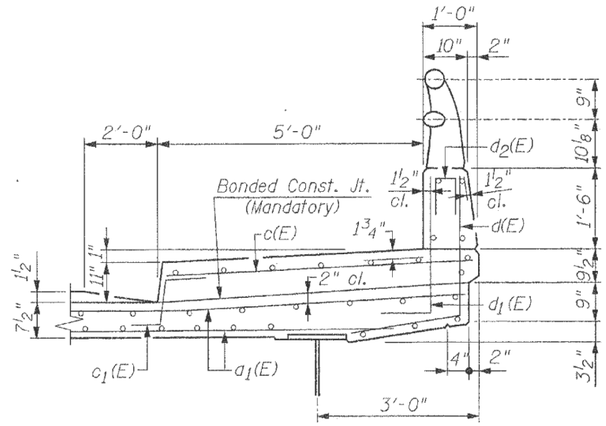

PARAPET SECTION

SN 022-0143

FILE NAME = c:\pw_work\pwidot\rezeqam\d0388336\D1340143-sht-cover.dgn	USER NAME = rezeqam	DESIGNED -	REVISED -
	PLOT SCALE = 100.0000 '/ in.	DRAWN -	REVISED -
Default	PLOT DATE = 8/21/2014	CHECKED -	REVISED -
		DATE -	REVISED -

STATE OF ILLINOIS
DEPARTMENT OF TRANSPORTATION

EXISTING BRIDGE PLANS
LOCATION NO. 9 (SN 022-0143)

SCALE: NTS | SHEET 1 OF 1 SHEETS | STA. | TO STA.

F.A.	SECTION	COUNTY	TOTAL SHEETS	SHEET NO.
VARIOUS	2014-0381	DUPAGE	33	19
		CONTRACT NO. 60Y32		
		ILLINOIS FED. AID PROJECT		