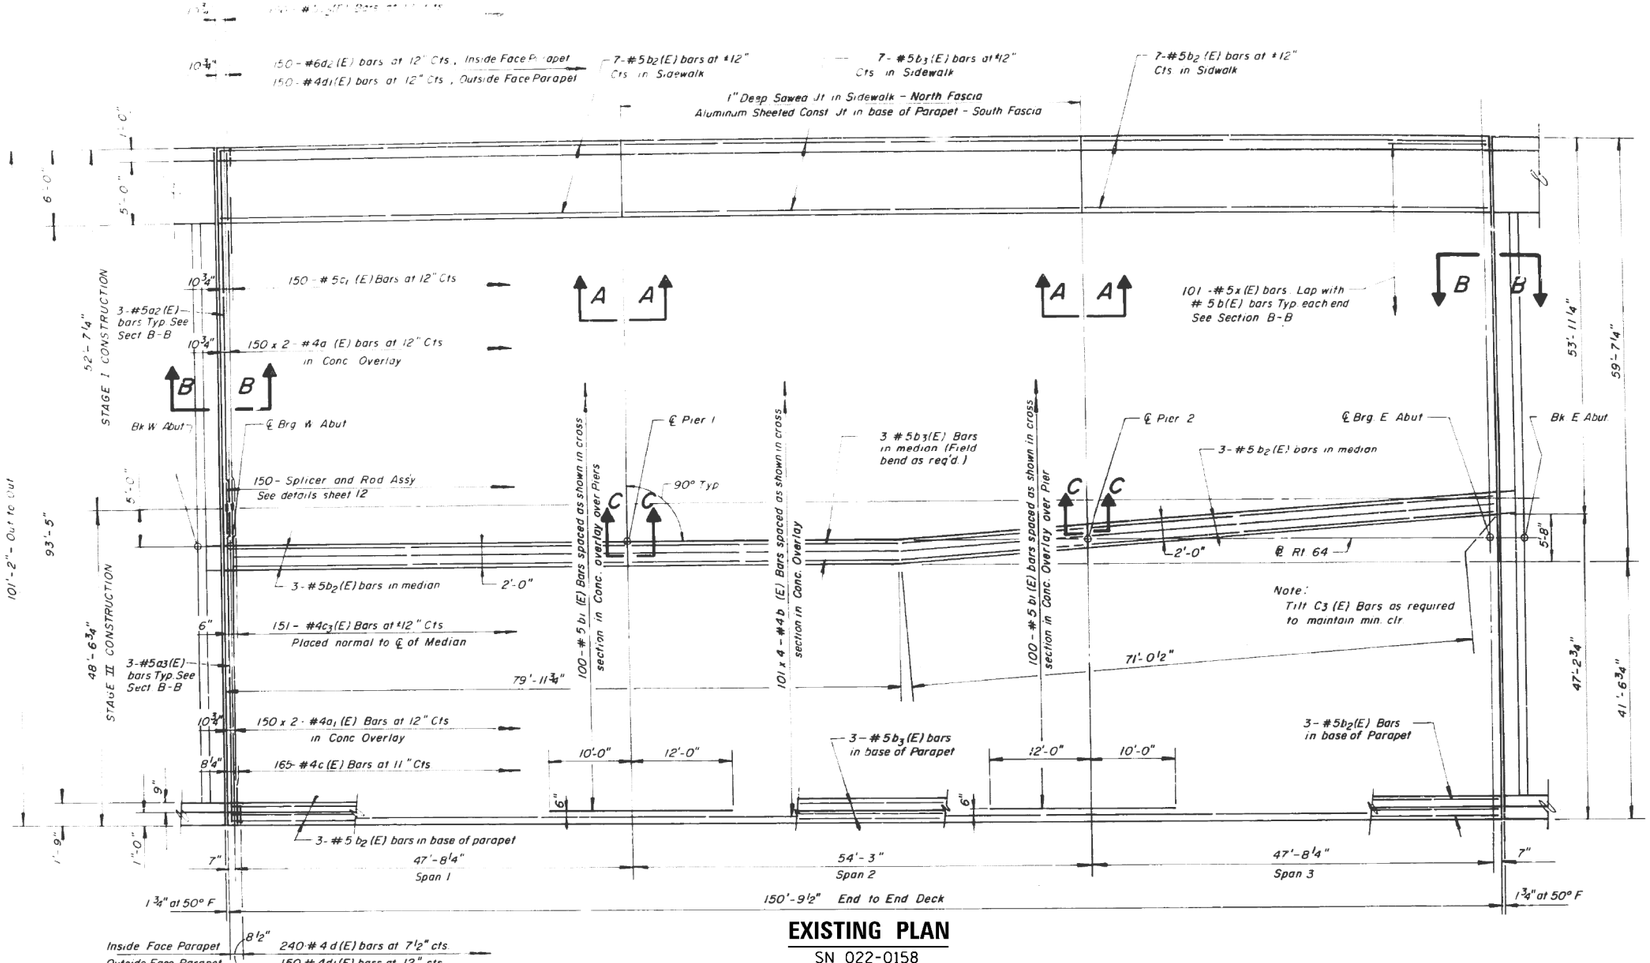

EXISTING PLAN

SN 022-0158

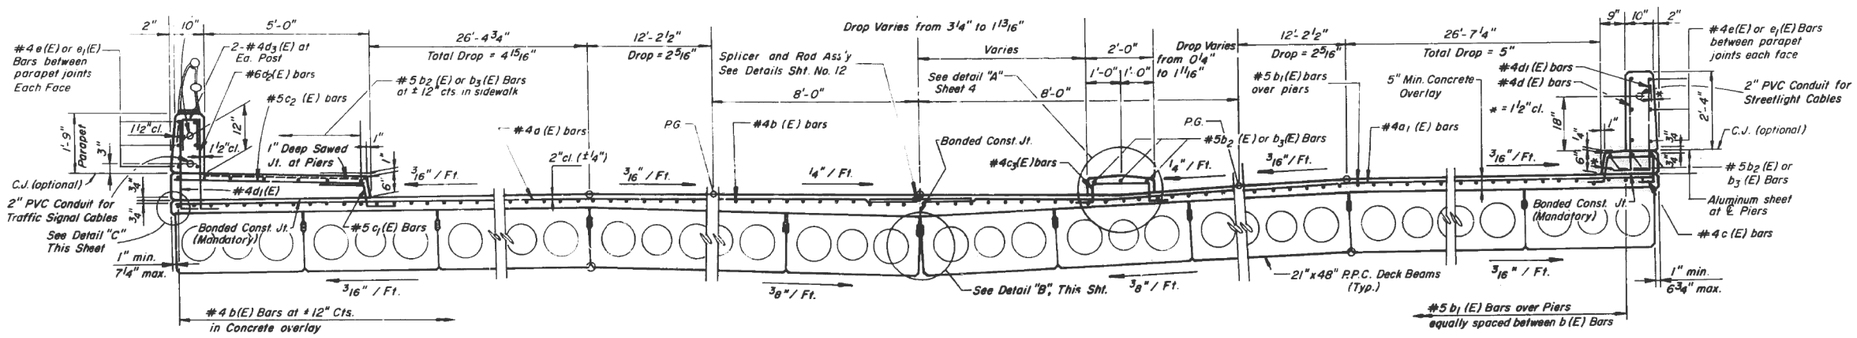

EXISTING TYPICAL SECTION

SN 022-0158

FILE NAME = c:\pw_work\pwidot\rozeqam\d0388336\D134914-sht-cover.dgn	USER NAME = rozeqam	DESIGNED -	REVISED -	STATE OF ILLINOIS DEPARTMENT OF TRANSPORTATION	EXISTING BRIDGE PLANS LOCATION NO. 11 (SN 022-0158)		F.A.	SECTION	COUNTY	TOTAL SHEETS	SHEET NO.
		DRAWN -	REVISED -				VARIOUS	2014-0381	DUPAGE	33	21
	PLOT SCALE = 100.0000 ' / in.	CHECKED -	REVISED -						CONTRACT NO. 60Y32		
Default	PLOT DATE = 8/21/2014	DATE -	REVISED -		SCALE: NTS	SHEET 1 OF 1 SHEETS STA. TO STA.			ILLINOIS FED. AID PROJECT		