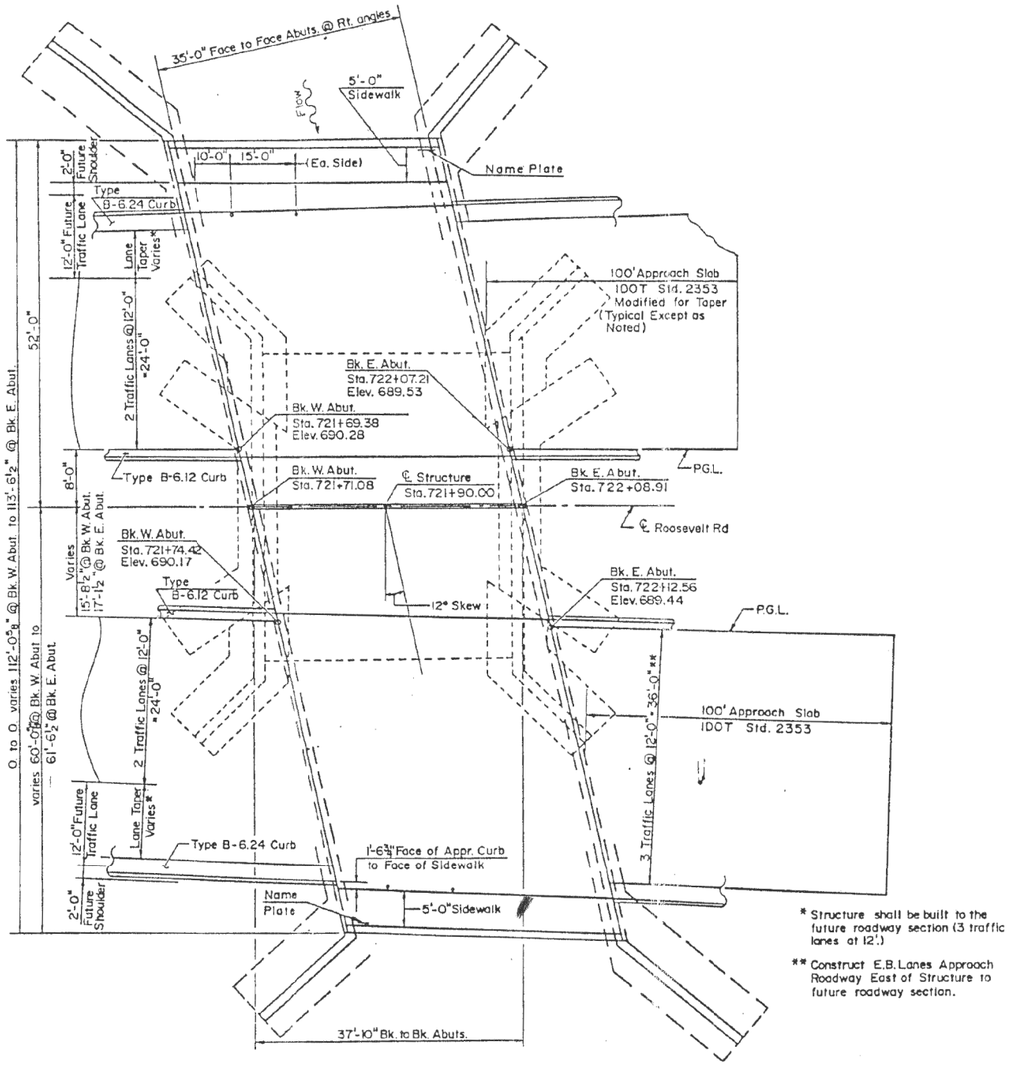

EXISTING PLAN

SN 022-0161

N

LOOKING EAST

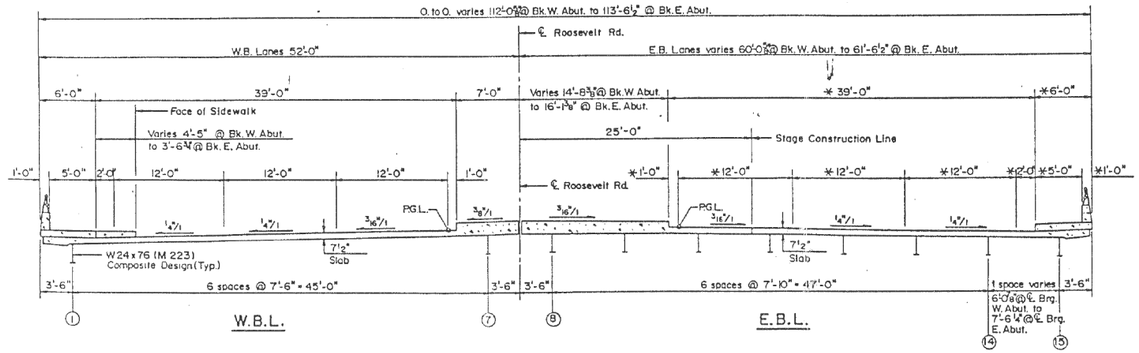

EXISTING TYPICAL SECTION

SN 022-0161

FILE NAME = c:\pw_work\pwidot\rezeqam\d0388336\D134014-sht-cover.dgn	USER NAME = rezeqam	DESIGNED -	REVISED -	STATE OF ILLINOIS DEPARTMENT OF TRANSPORTATION	EXISTING BRIDGE PLANS LOCATION NO. 13 (SN 022-0161)			F.A.	SECTION	COUNTY	TOTAL SHEETS	SHEET NO.
		DRAWN -	REVISED -					VARIOUS	2014-0381	DUPAGE	33	23
	PLOT SCALE = 100.0000 ' / in.	CHECKED -	REVISED -							CONTRACT NO. 60Y32		
Default	PLOT DATE = 8/21/2014	DATE -	REVISED -		SCALE: NTS	SHEET 1 OF 1 SHEETS	STA. TO STA.		ILLINOIS FED. AID PROJECT			