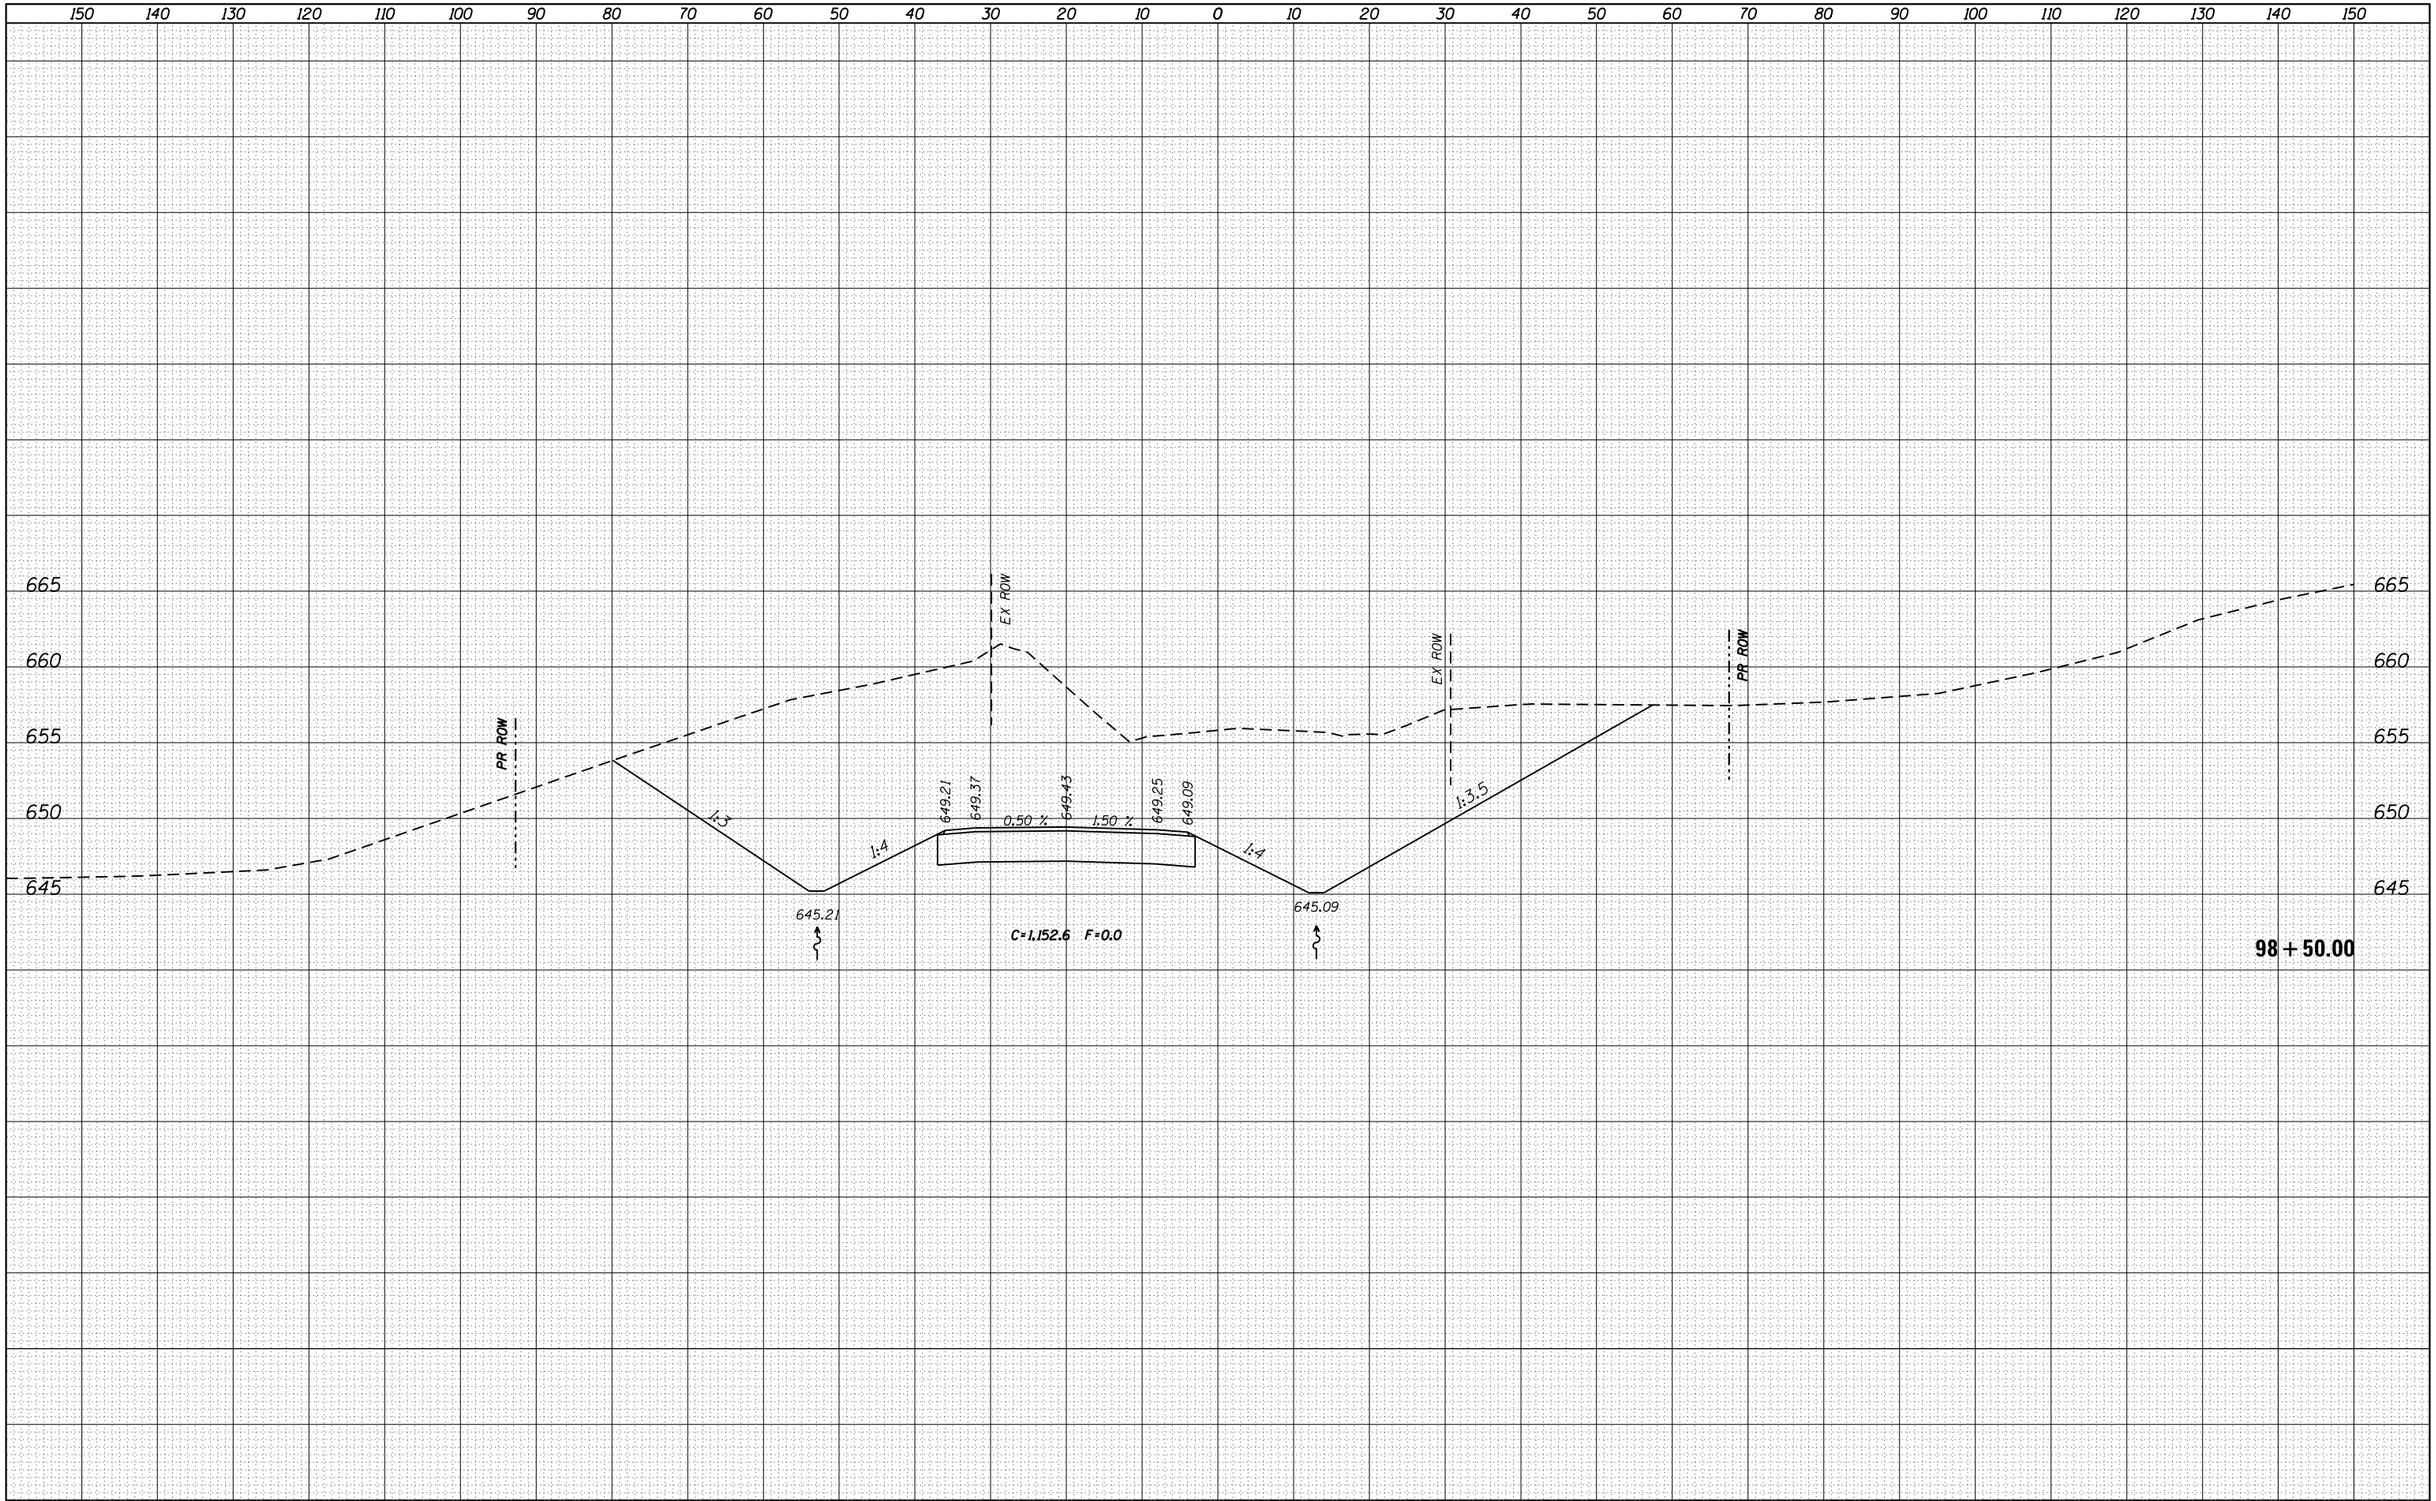

FINAL SURVEY		BY	DATE
	SURVEYED		
	PLOTTED		
NOTE BOOK	TEMPLATE		
	AREAS		
	AREAS CHECKED		
NO.			

ORIGINAL SURVEY		BY	DATE
	SURVEYED		
	PLOTTED		
NOTE BOOK	TEMPLATE		
	AREAS		
	AREAS CHECKED		
NO.			

FILE NAME =	USER NAME = cushmanbw	DESIGNED -	REVISED -
c:\pw_work\pwidot\cushmanbw\d0333009\P201709-sht-xsshtml.dgn		DRAWN -	REVISED -
	PLOT SCALE = 20.0000 ' / in.	CHECKED -	REVISED -
Default	PLOT DATE = Fri Aug 01 08:41:17 2014	DATE -	REVISED -

STATE OF ILLINOIS
DEPARTMENT OF TRANSPORTATION

400TH STREET
CROSS SECTIONS

SCALE: | SHEET OF SHEETS | STA. 98+42.80 TO STA. 98+50.00

F.A.U. RTE.	SECTION	COUNTY	TOTAL SHEETS	SHEET NO.
*	2R-1	HENRY	235	209
		CONTRACT NO. 64J43		
		ILLINOIS FED. AID PROJECT		

* 5789 & 5861