FINAL SURVEY	NOTE BOOK	NO.
SURVEYED		
PLOTTED		
TEMPLATE		
AREAS		
AREAS CHECKED		

BY

DATE

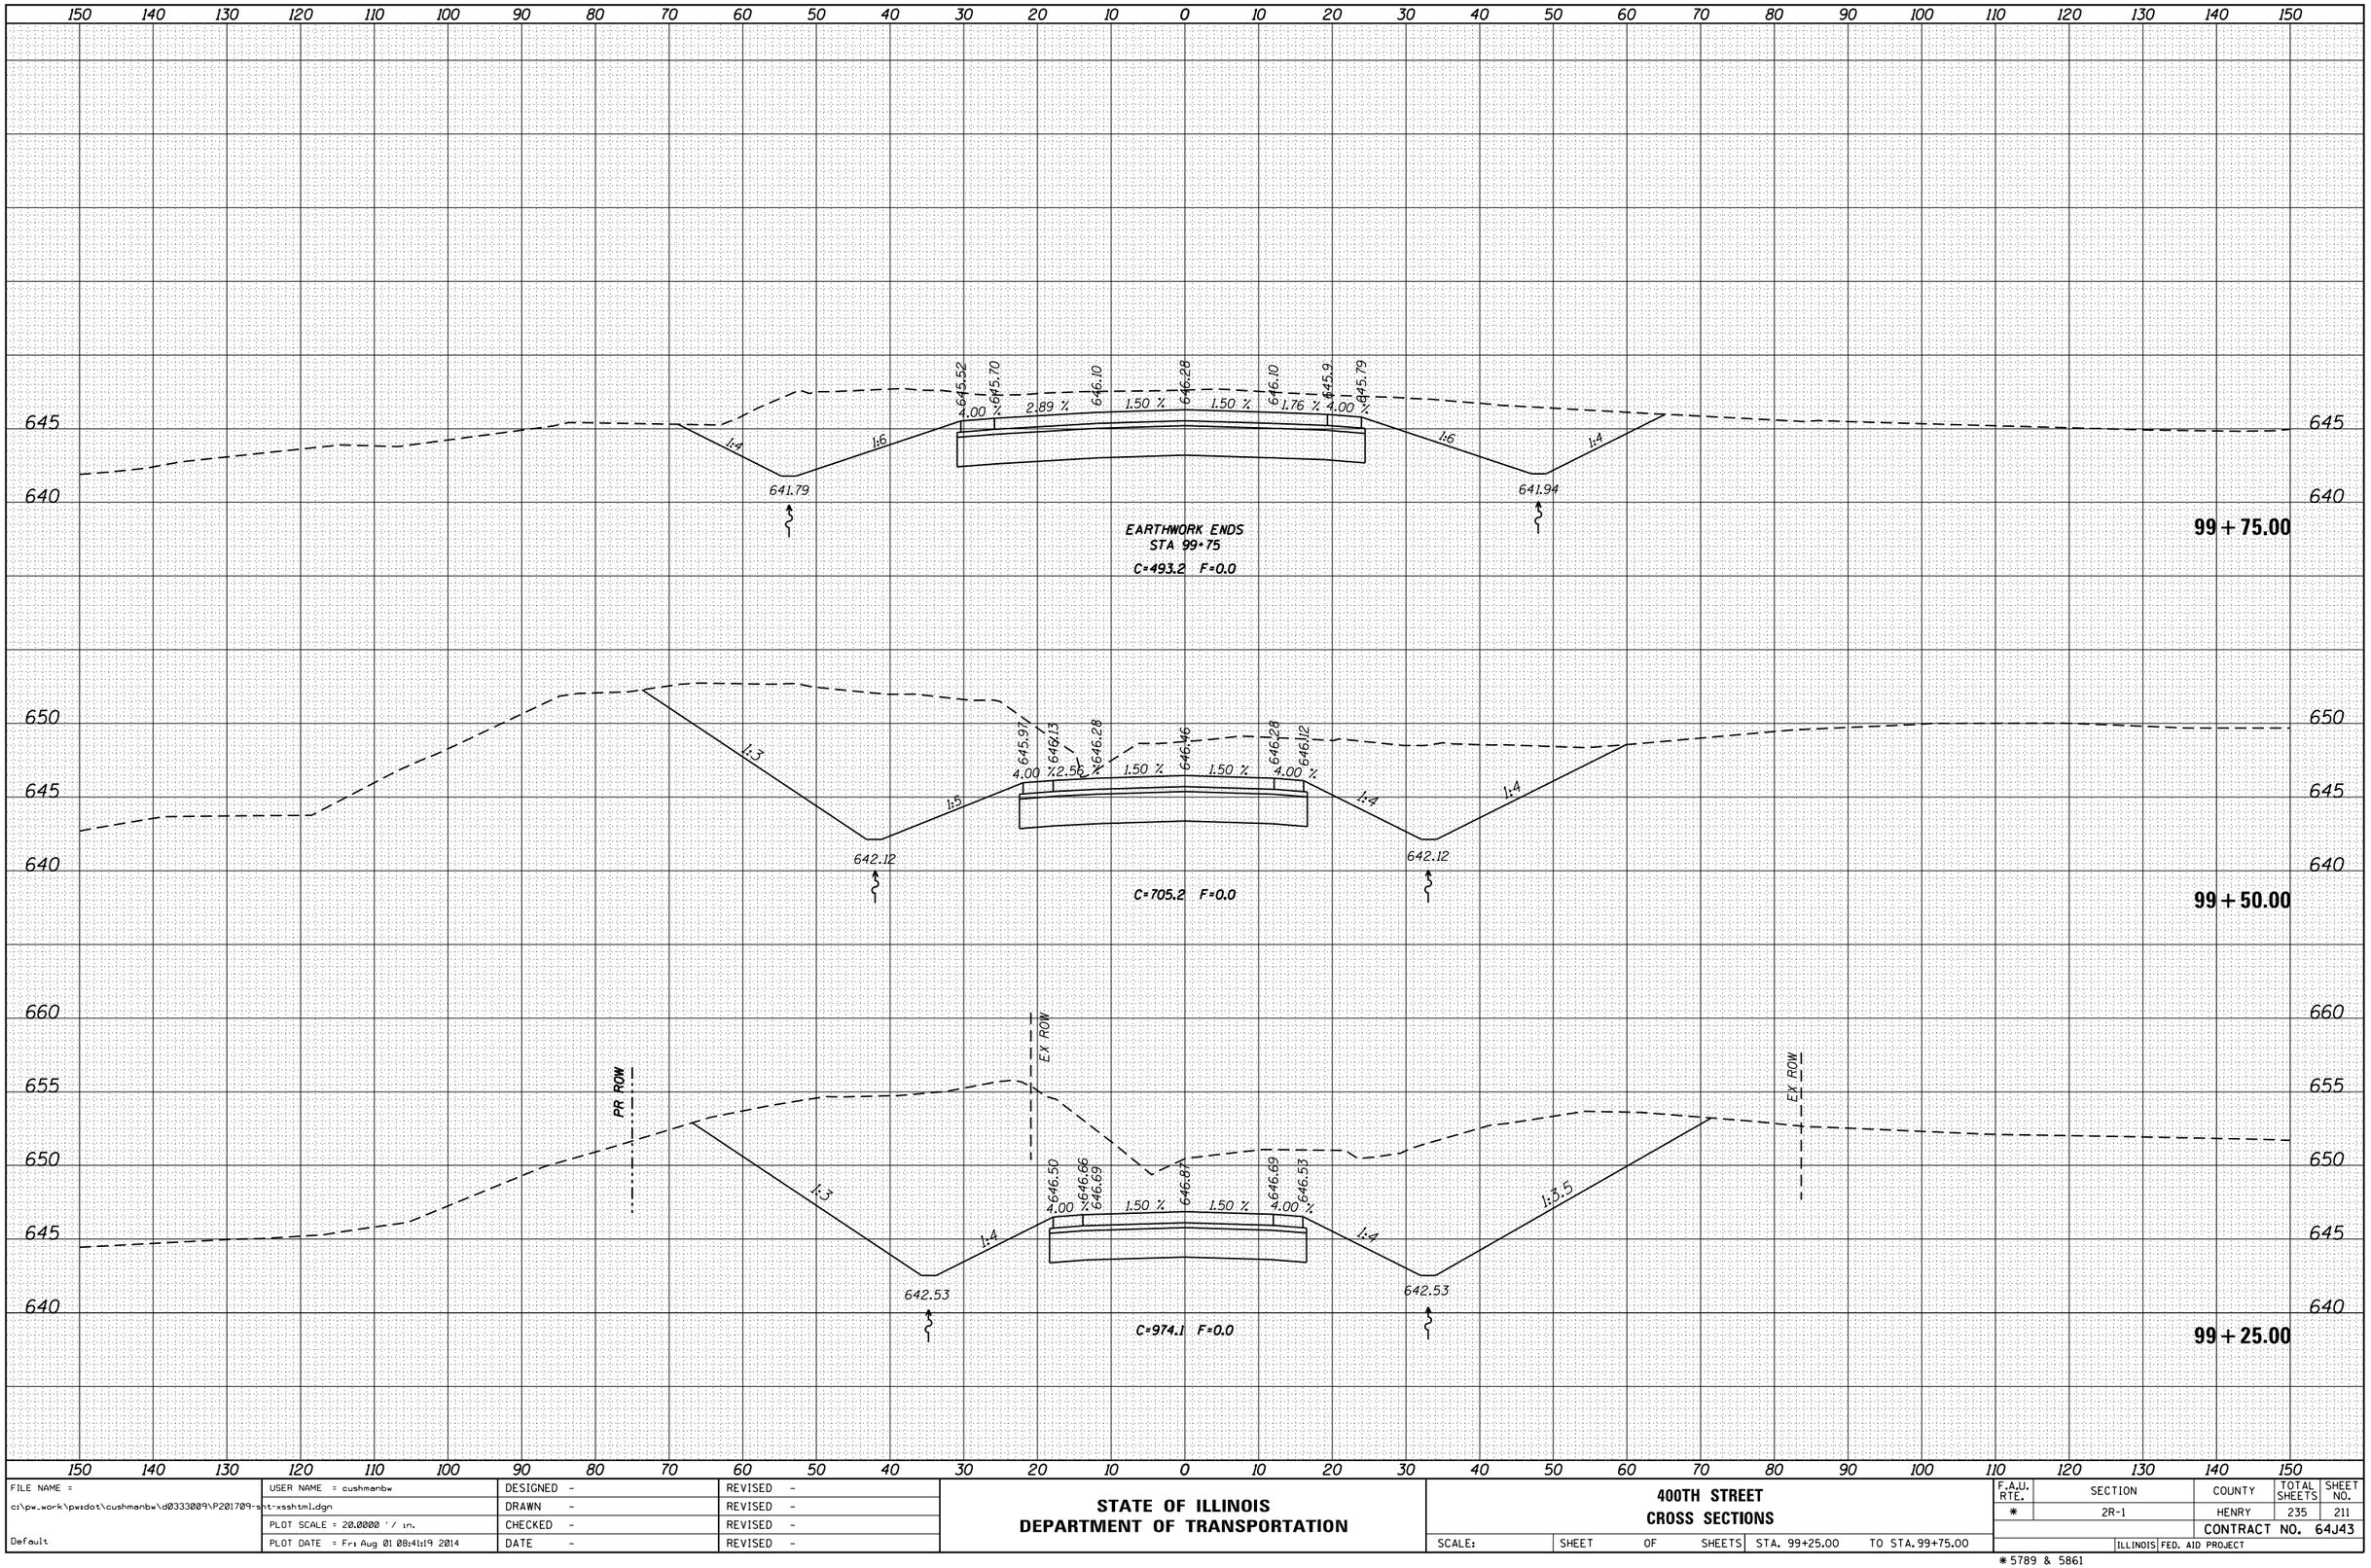

ORIGINAL SURVEY	NOTE BOOK	NO.
SURVEYED		
PLOTTED		
TEMPLATE		
AREAS		
AREAS CHECKED		

BY

DATE

FILE NAME = c:\pw_work\pwidot\cushmanbw\d0333089\P201709-sht-xssht.dgn	USER NAME = cushmanbw	DESIGNED -	REVISED -
		DRAWN -	REVISED -
	PLOT SCALE = 20.0000 ' / in.	CHECKED -	REVISED -
Default	PLOT DATE = Fri Aug 01 08:41:19 2014	DATE -	REVISED -

STATE OF ILLINOIS
DEPARTMENT OF TRANSPORTATION

400TH STREET
CROSS SECTIONS

SCALE: | SHEET OF SHEETS | STA. 99+25.00 | TO STA. 99+75.00

F.A.U. RTE.	SECTION	COUNTY	TOTAL SHEETS	SHEET NO.
*	2R-1	HENRY	235	211
		CONTRACT NO. 64J43		
	ILLINOIS FED. AID PROJECT			

* 5789 & 5861