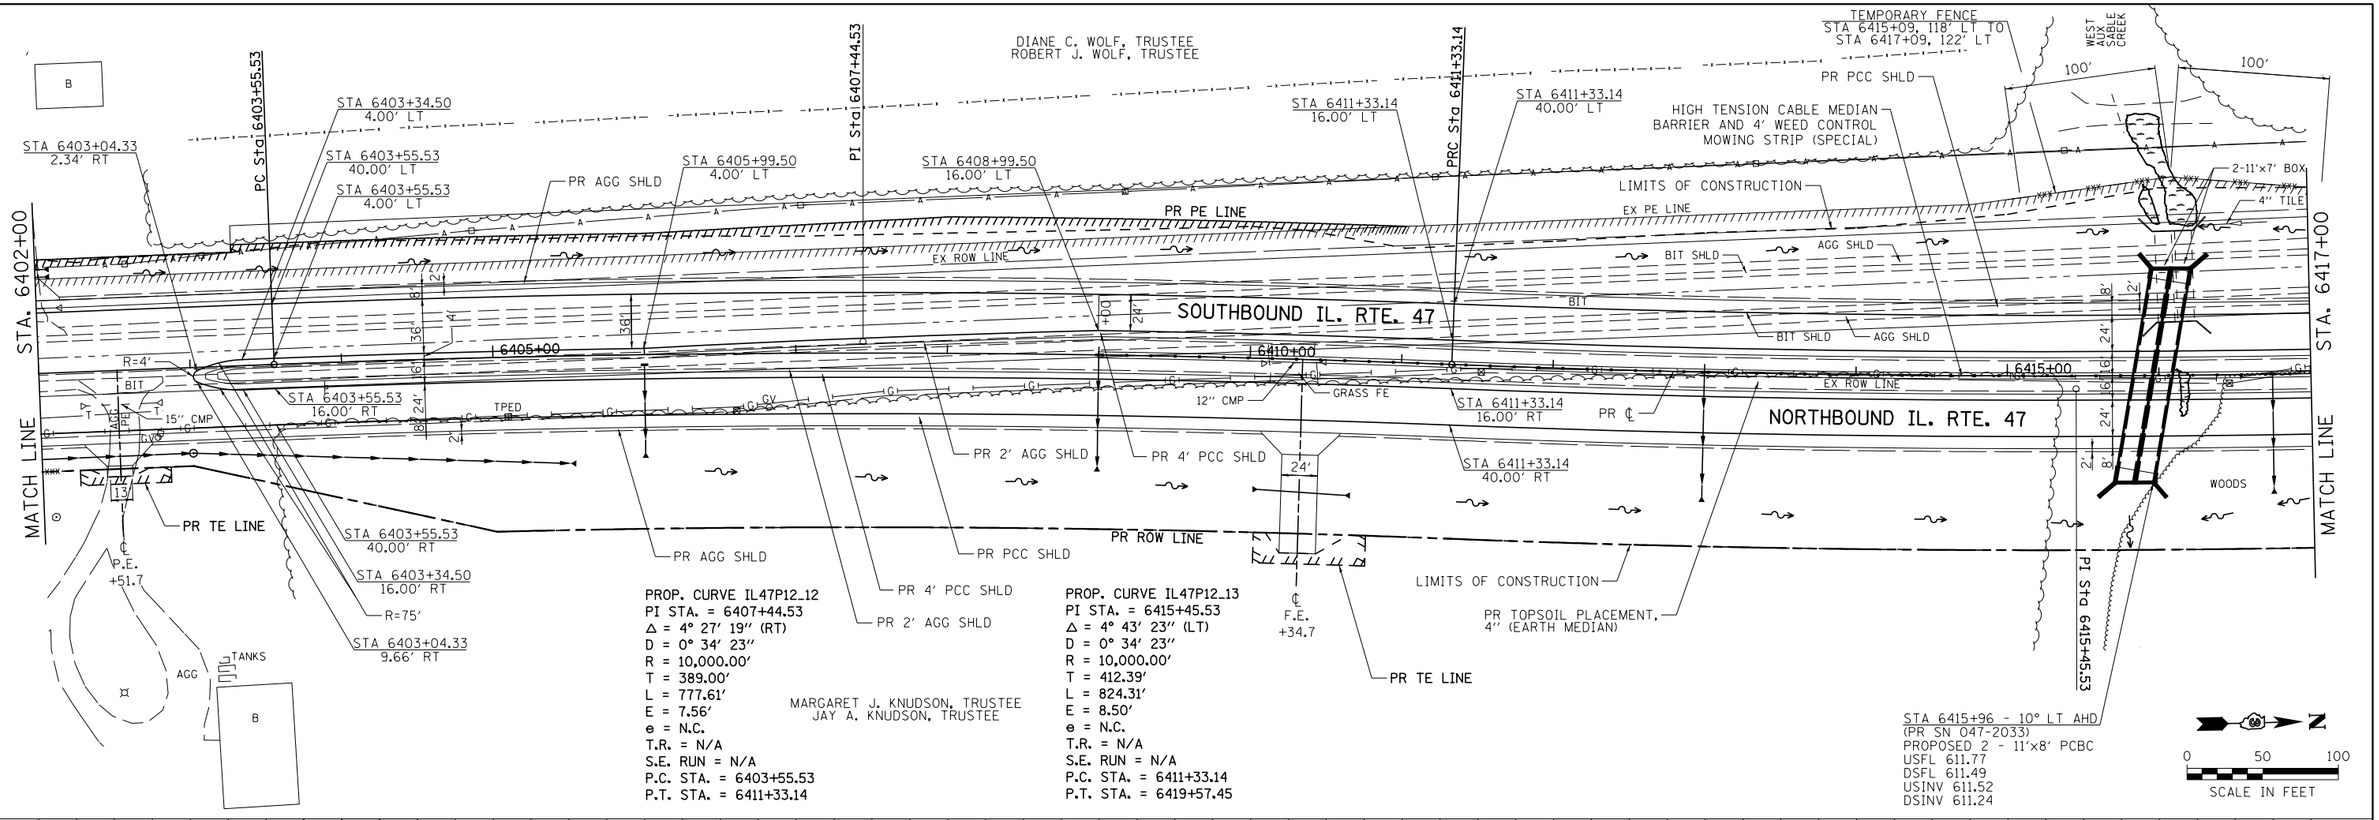

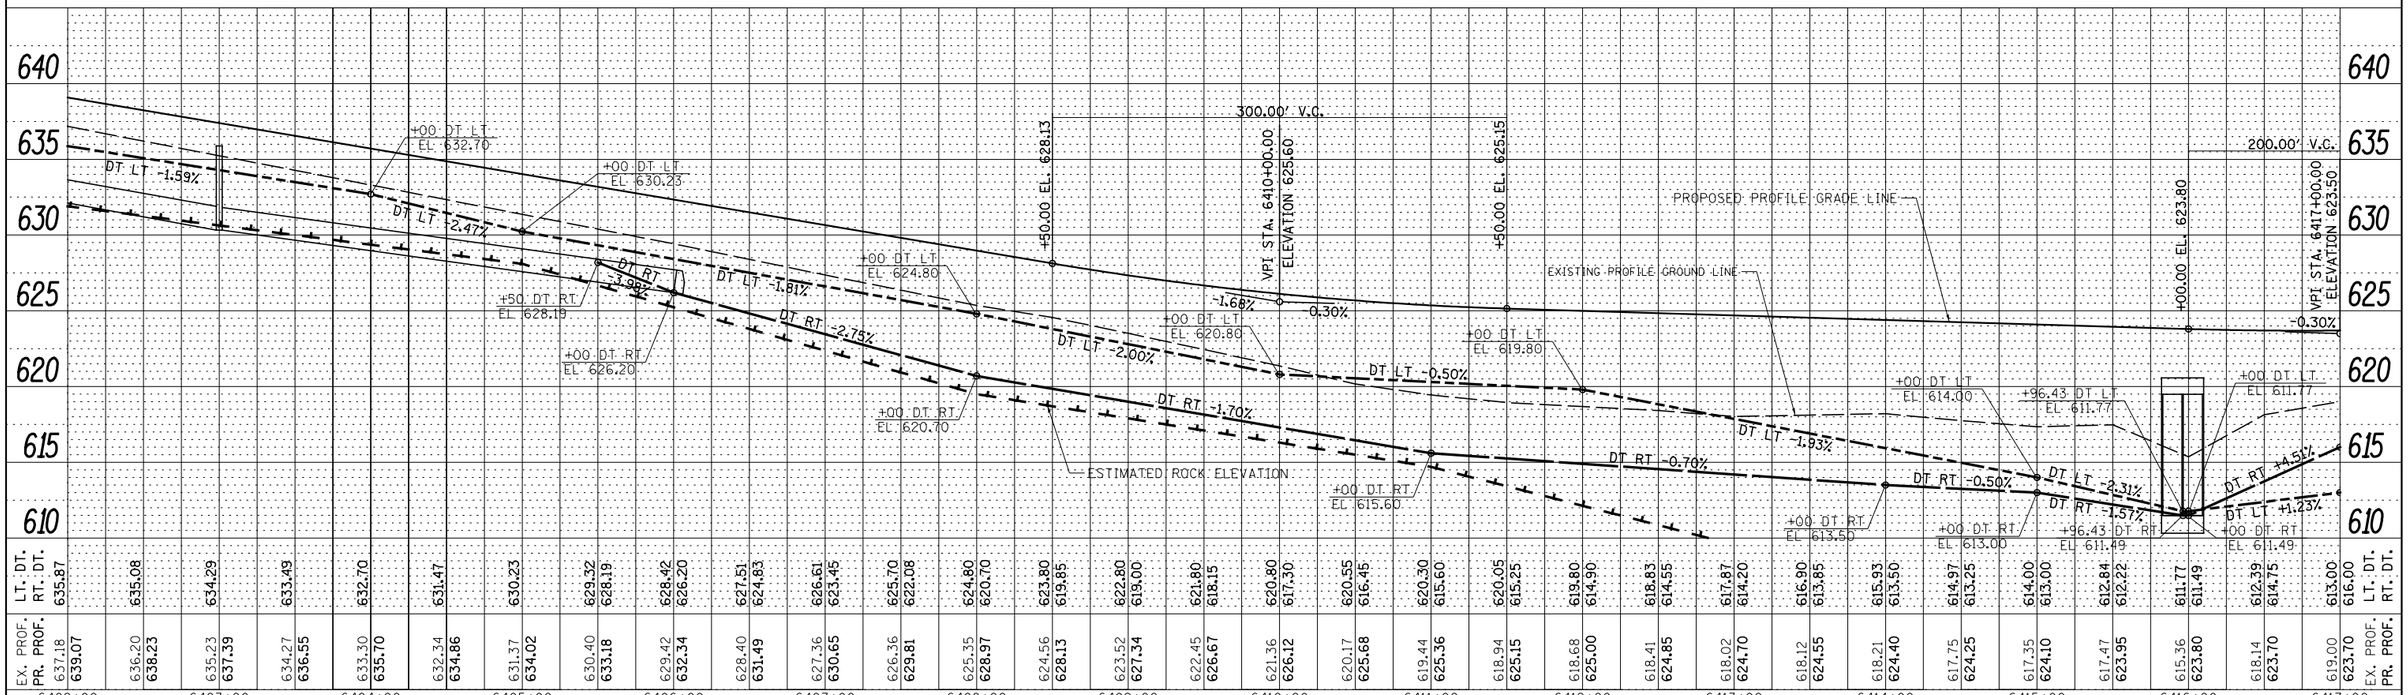

FILE NAME = V:\3195\66B84 (North Section)\CADD Sheets\D366B84-sht-plnprf-11.dgn	USER NAME = bdecraene	DESIGNED - LDZ	REVISED -
		DRAWN - SGM	REVISED -
SHT_PLNPROF	PLOT SCALE = 100.0000 ' / in.	CHECKED - DJD	REVISED -
	PLOT DATE = 7/14/2014	DATE - 7/01/2014	REVISED -

STATE OF ILLINOIS
DEPARTMENT OF TRANSPORTATION

IL. RTE. 47 PLAN & PROFILE

SCALE: H=50 V=5 | SHEET 11 OF 39 SHEETS | STA. 6402+00 TO STA. 6417+00

F.A.P. RTE.	SECTION	COUNTY	TOTAL SHEETS	SHEET NO.
326	(109, 110)R-1	KENDALL	619	107
		CONTRACT NO. 66B84		
	ILLINOIS FED. AID PROJECT			

PLAN: SURVEYED, PLOTTED, ALIGNMENT CHECKED, RT. OF WAY CHECKED, CADD FILE NAME, NOTE BOOK, NO., BY, DATE

PROFILE: SURVEYED, PLOTTED, GRADES CHECKED, S.M. NOTED, STRUCTURE NOTATIONS CHKD, NOTE BOOK, NO., BY, DATE