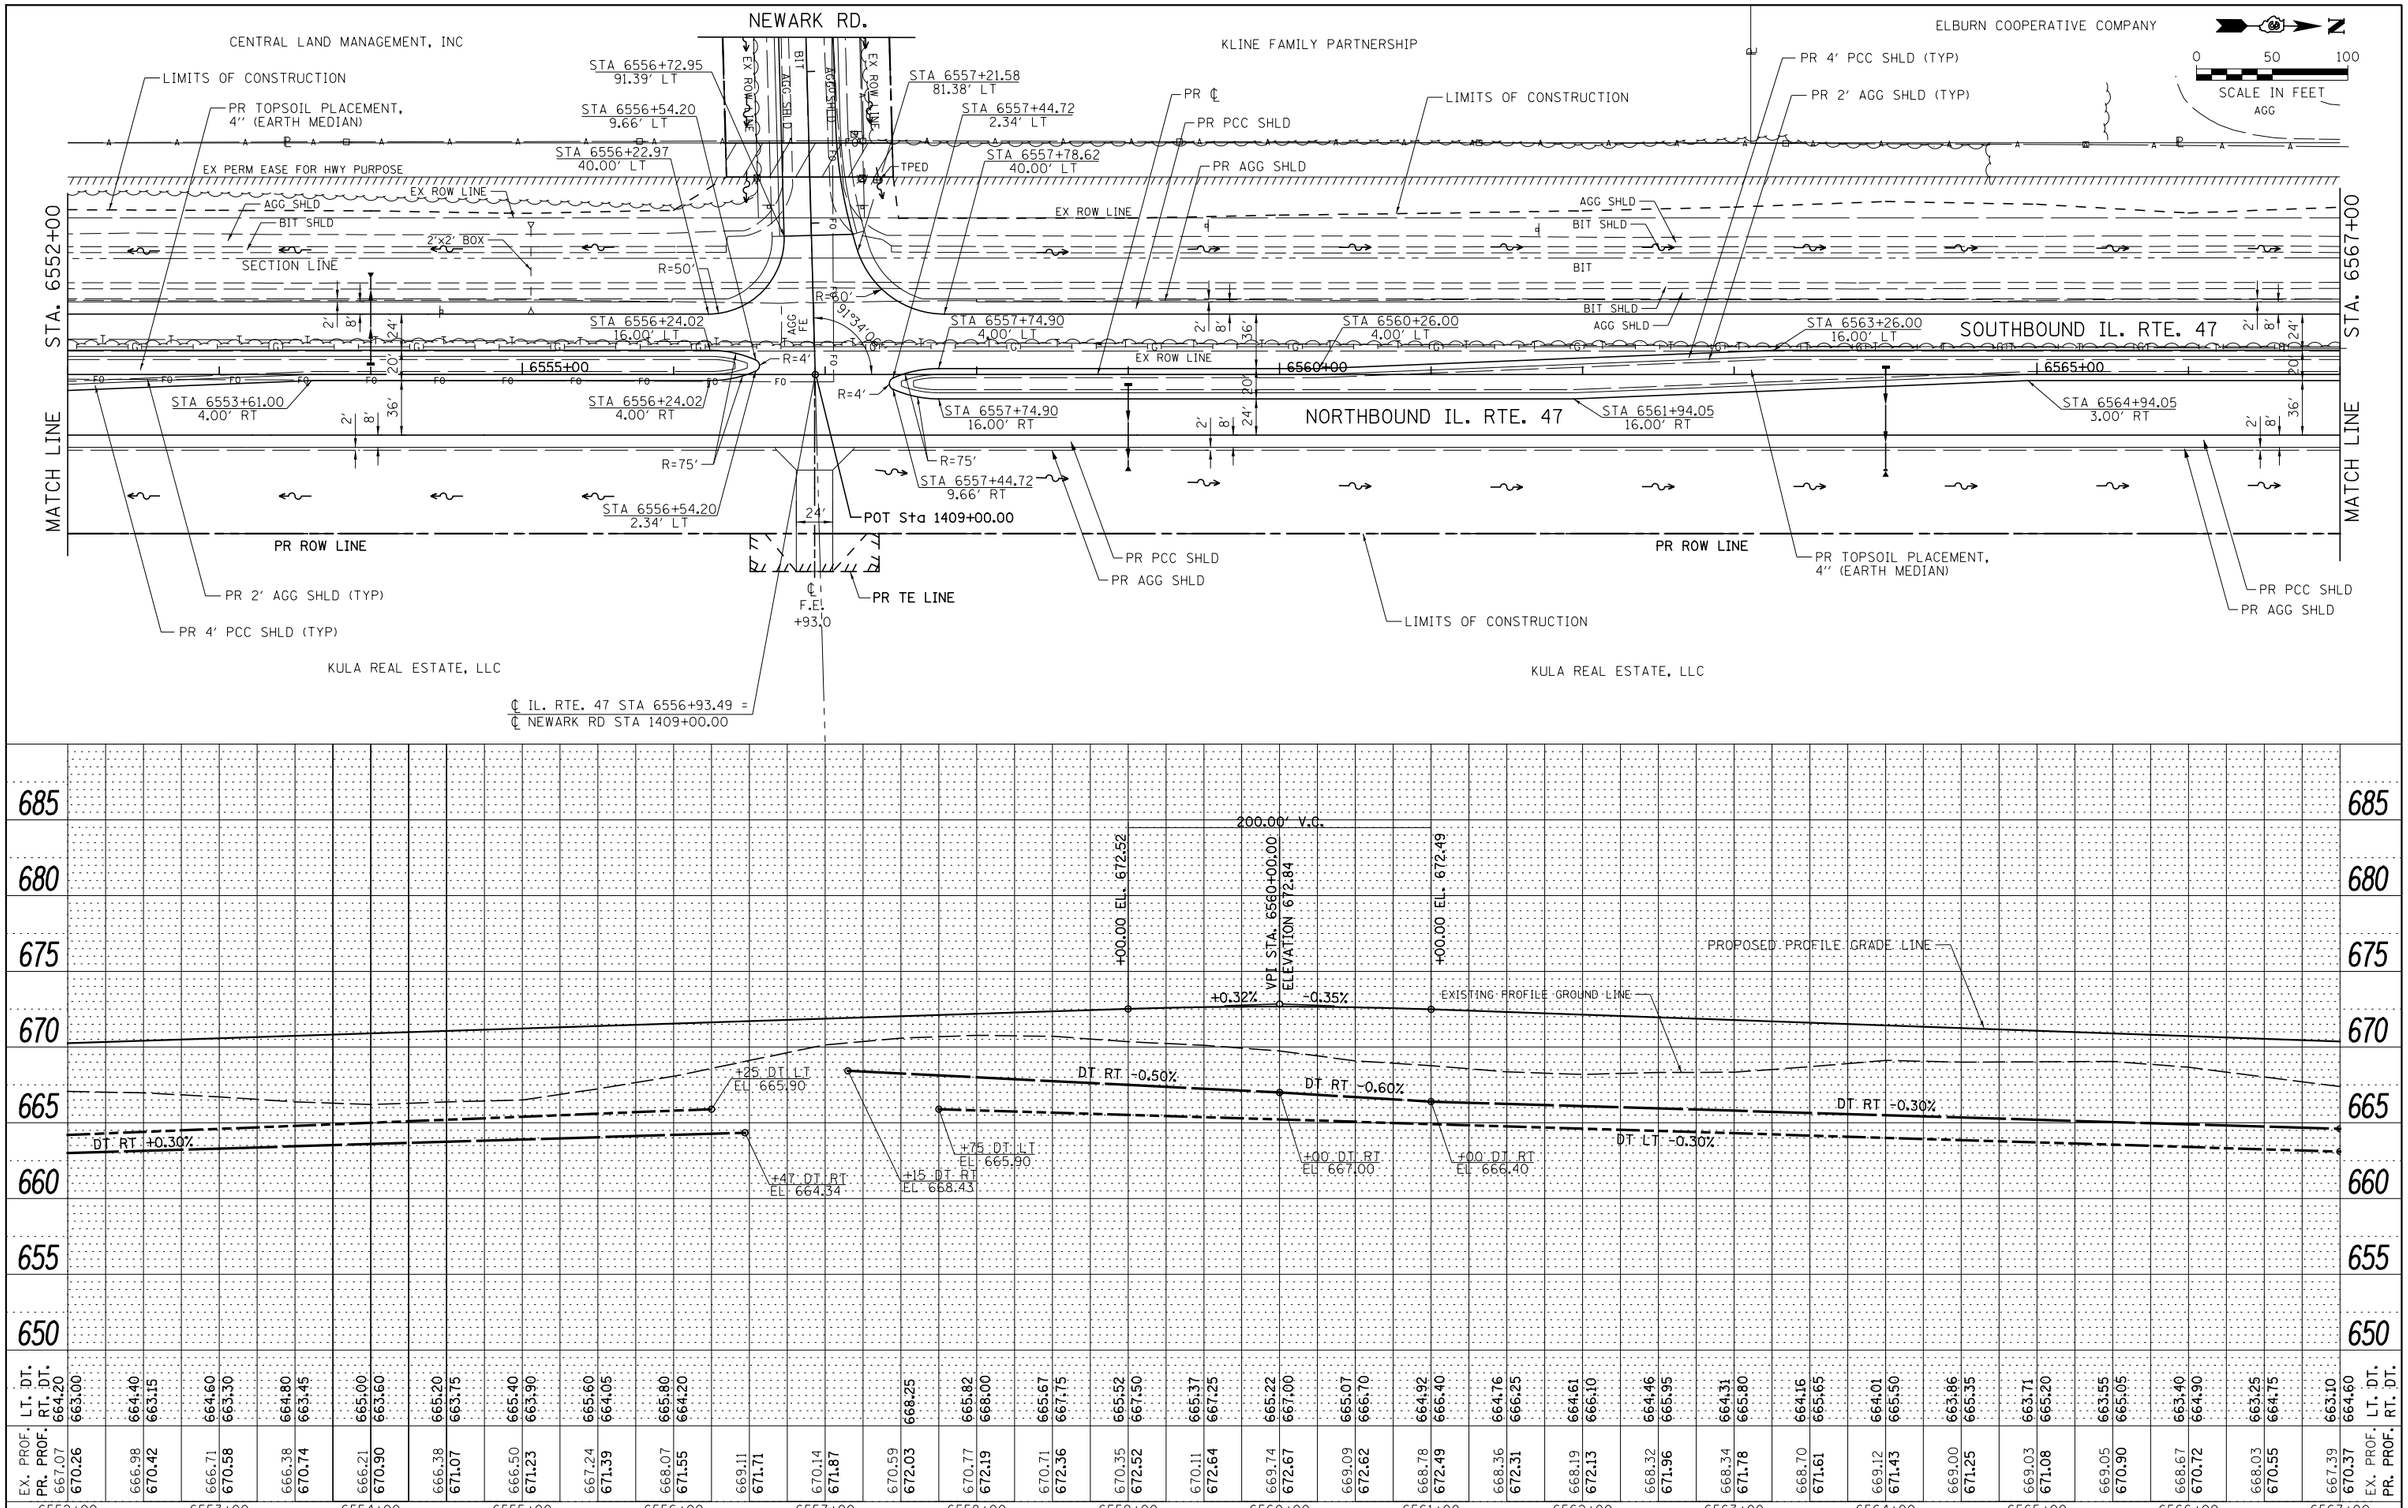

PLAN — SURVEYED / PLOTTED / ALIGNMENT CHECKED / RT. OF WAY CHECKED / CADD FILE NAME — NOTE BOOK NO. ____ — BY — DATE

PROFILE — SURVEYED / PLOTTED / GRADES CHECKED / BLM. NOTED / STRUCTURE NOTATNS CHKD — NOTE BOOK NO. ____ — BY — DATE

FILE NAME =	USER NAME = bdecraene	DESIGNED - HLC	REVISED -
V:\3195\66B84 (North Section)\CADD Sheets\	0366B84-sht-plnprf-21.dgn	DRAWN - HLC	REVISED -
SHT_PLNPROF	PLOT SCALE = 100.0000 ' / in.	CHECKED - CAS	REVISED -
	PLOT DATE = 7/14/2014	DATE - 7/01/2014	REVISED -

STATE OF ILLINOIS
DEPARTMENT OF TRANSPORTATION

IL. RTE. 47
PLAN & PROFILE

SCALE: H=50' V=5' | SHEET 21 OF 39 SHEETS | STA. 6522+00 TO STA. 6567+00

F.A.P. RTE.	SECTION	COUNTY	TOTAL SHEETS	SHEET NO.
326	(109, 110)R-1	KENDALL	619	117

CONTRACT NO. 66B84

ILLINOIS FED. AID PROJECT