PLAN
SURVEYED
PLOTTED
ALIGNMENT CHECKED
RT. OF WAY CHECKED
CADD FILE NAME
NOTE BOOK
NO.
BY
DATE

PROFILE
SURVEYED
PLOTTED
PROFILE CHECKED
S.M. NOTED
STRUCTURE NOTATNS CHKD
NOTE BOOK
NO.
BY
DATE

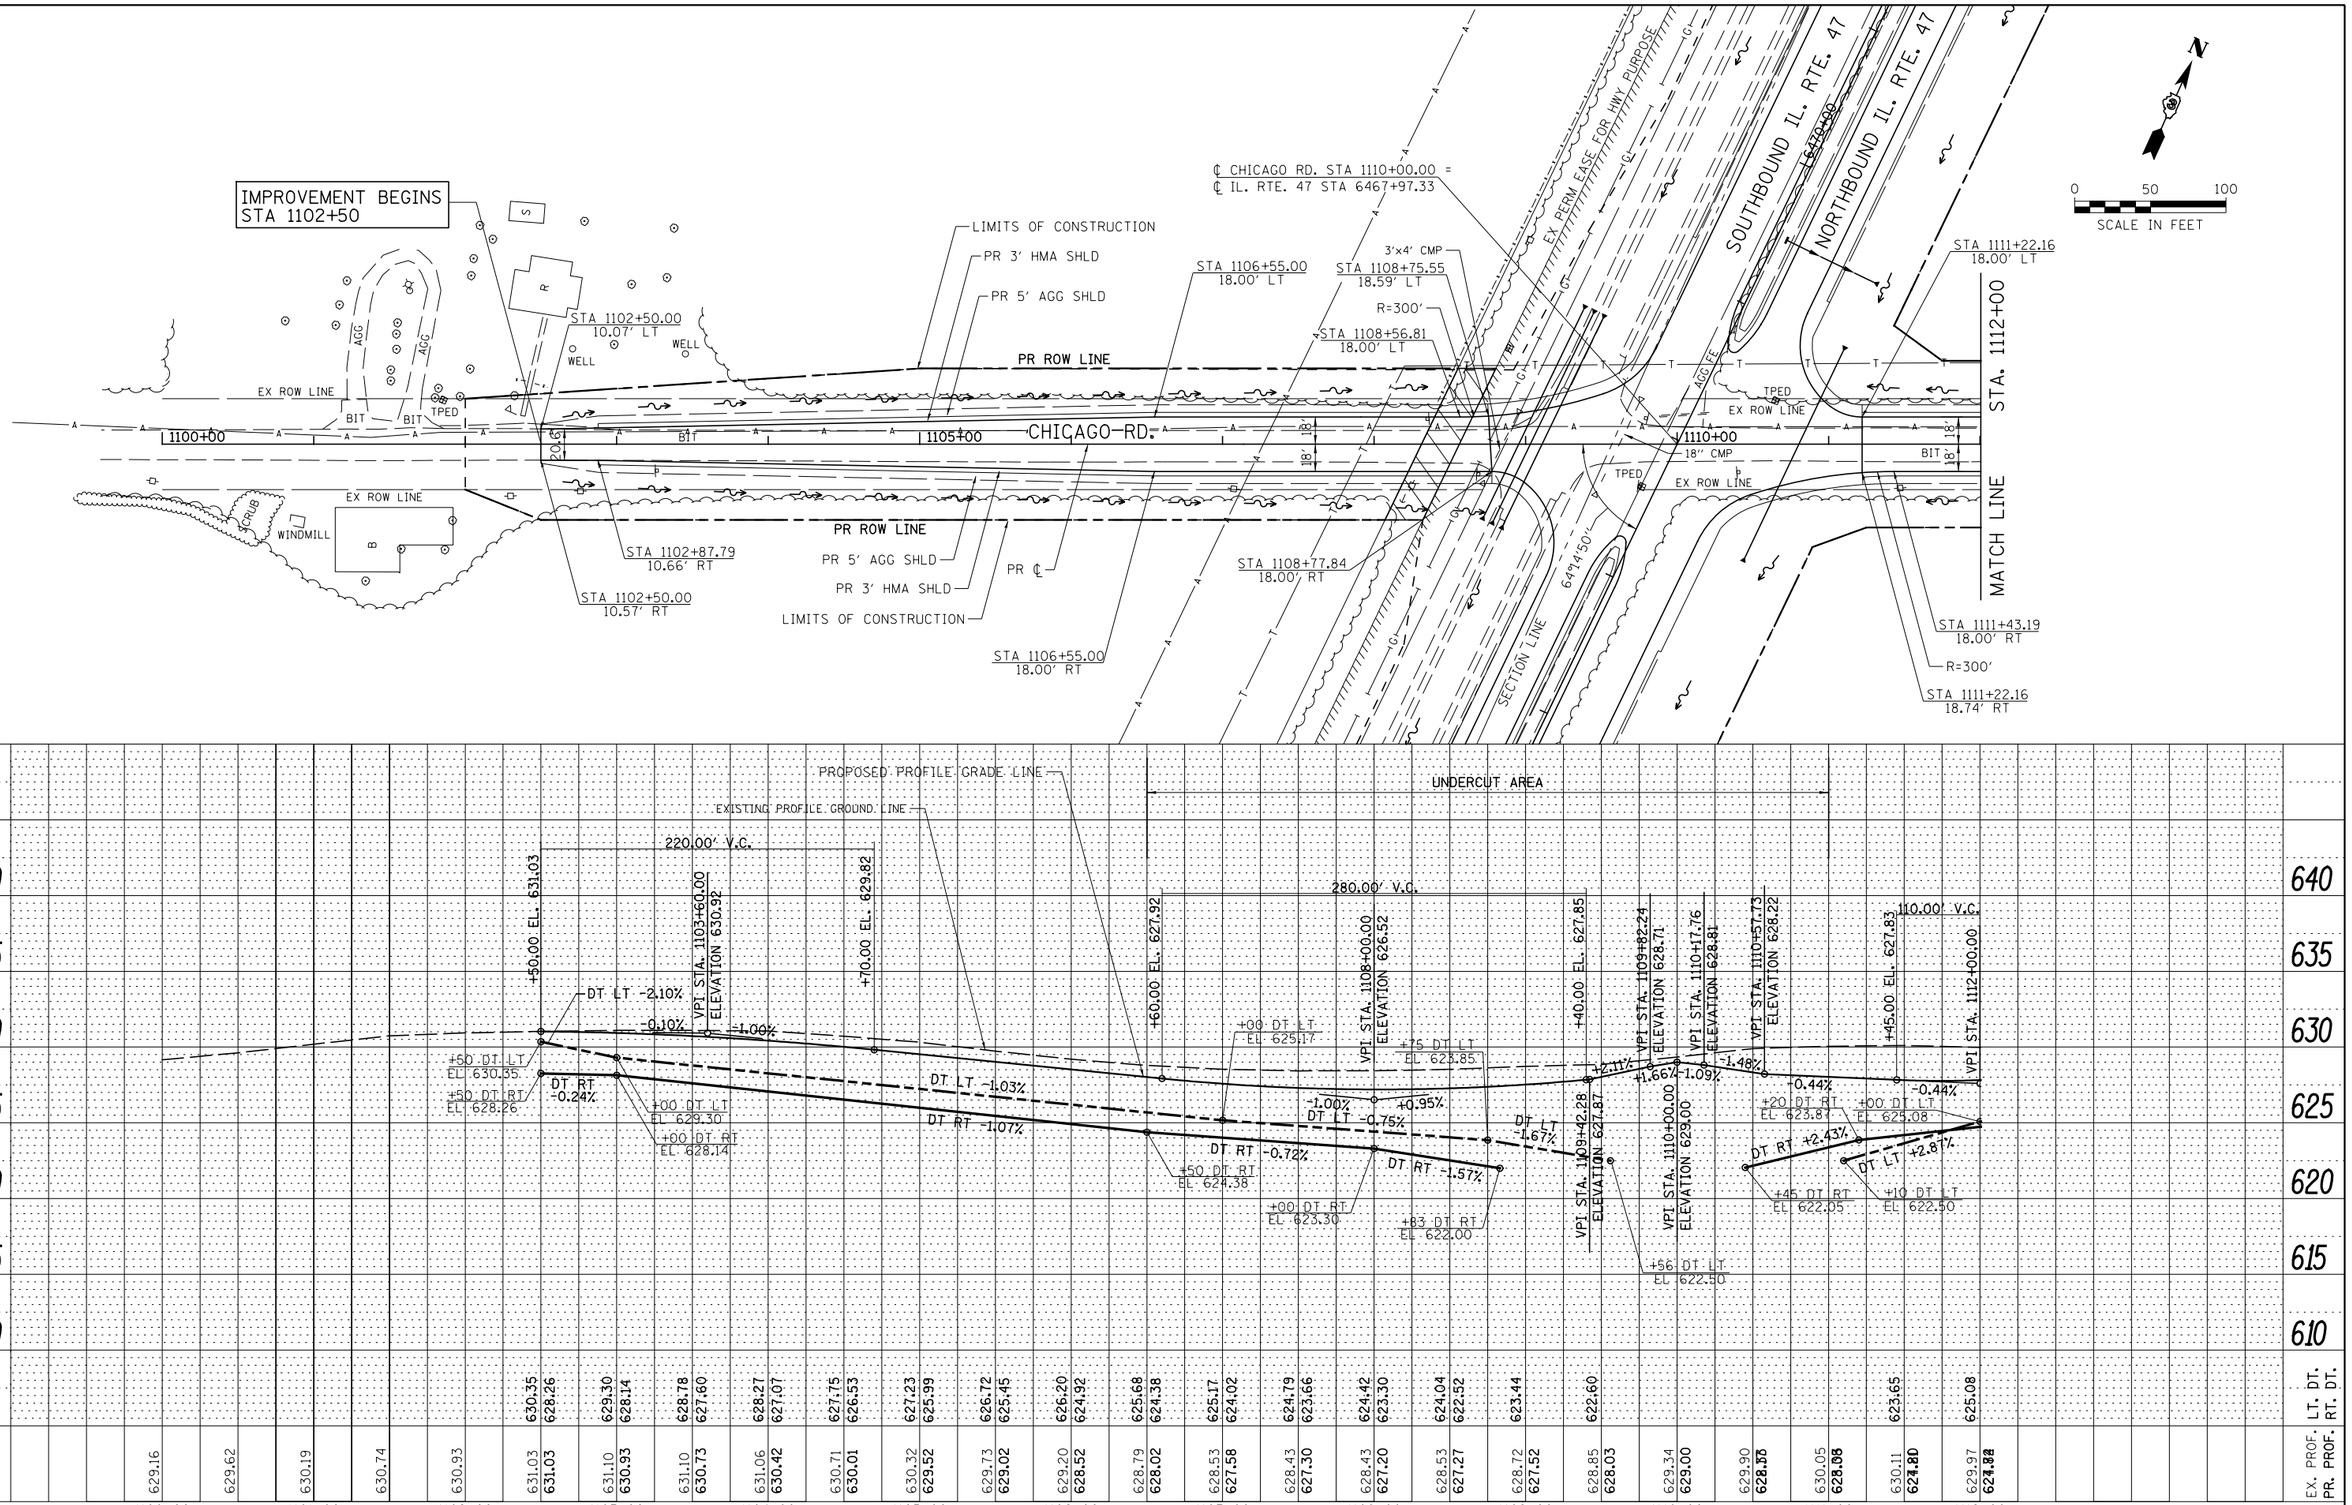

EX. PROF.	629.16	629.62	630.19	630.74	630.93	631.03	631.10	631.10	631.06	630.71	630.32	629.73	629.20	628.79	628.53	628.43	628.43	628.53	628.72	628.85	629.34	629.90	630.05	630.11	629.97	EX. PROF.
PR. PROF.						631.03	630.93	630.73	630.42	630.01	629.52	629.02	628.52	628.02	627.58	627.30	627.20	627.27	627.52	628.03	629.00	628.57	628.08	624.80	624.88	PR. PROF.
LT. DT.						630.35	629.30	628.78	628.27	627.75	627.23	626.72	626.20	625.68	625.17	624.79	624.42	624.04	623.44	622.60	623.34	623.90	623.65	623.65	625.08	LT. DT.
RT. DT.						628.26	628.14	627.60	627.07	626.53	625.99	625.45	624.92	624.38	624.02	623.66	623.30	622.52								RT. DT.

1100+00 1101+00 1102+00 1103+00 1104+00 1105+00 1106+00 1107+00 1108+00 1109+00 1110+00 1111+00 1112+00

FILE NAME = V:\3195\66B84 (North Section)\CADD Sheets\D366B84-sht-plnprf-33.dgn	USER NAME = bdecraene	DESIGNED - HLC	REVISED -	**STATE OF ILLINOIS DEPARTMENT OF TRANSPORTATION**	**CHICAGO RD. PLAN & PROFILE**	F.A.P. RTE.	SECTION	COUNTY	TOTAL SHEETS	SHEET NO.
		DRAWN - HLC	REVISED -			326	(109, 110)R-1	KENDALL	619	129
SHT_PLNPROF	PLOT SCALE = 100.0000 ' / in.	CHECKED - CAS	REVISED -					CONTRACT NO. 66B84		
	PLOT DATE = 7/14/2014	DATE - 7/01/2014	REVISED -		SCALE: H=50 V=5 SHEET 33 OF 39 SHEETS STA. 1100+00 TO STA. 1112+00			ILLINOIS FED. AID PROJECT		