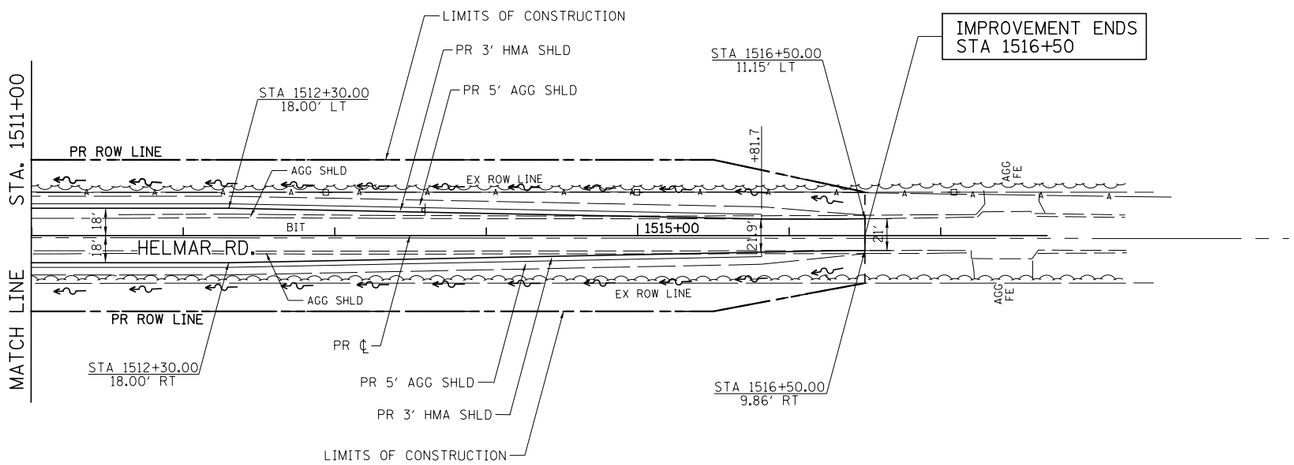

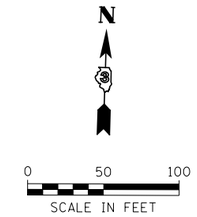

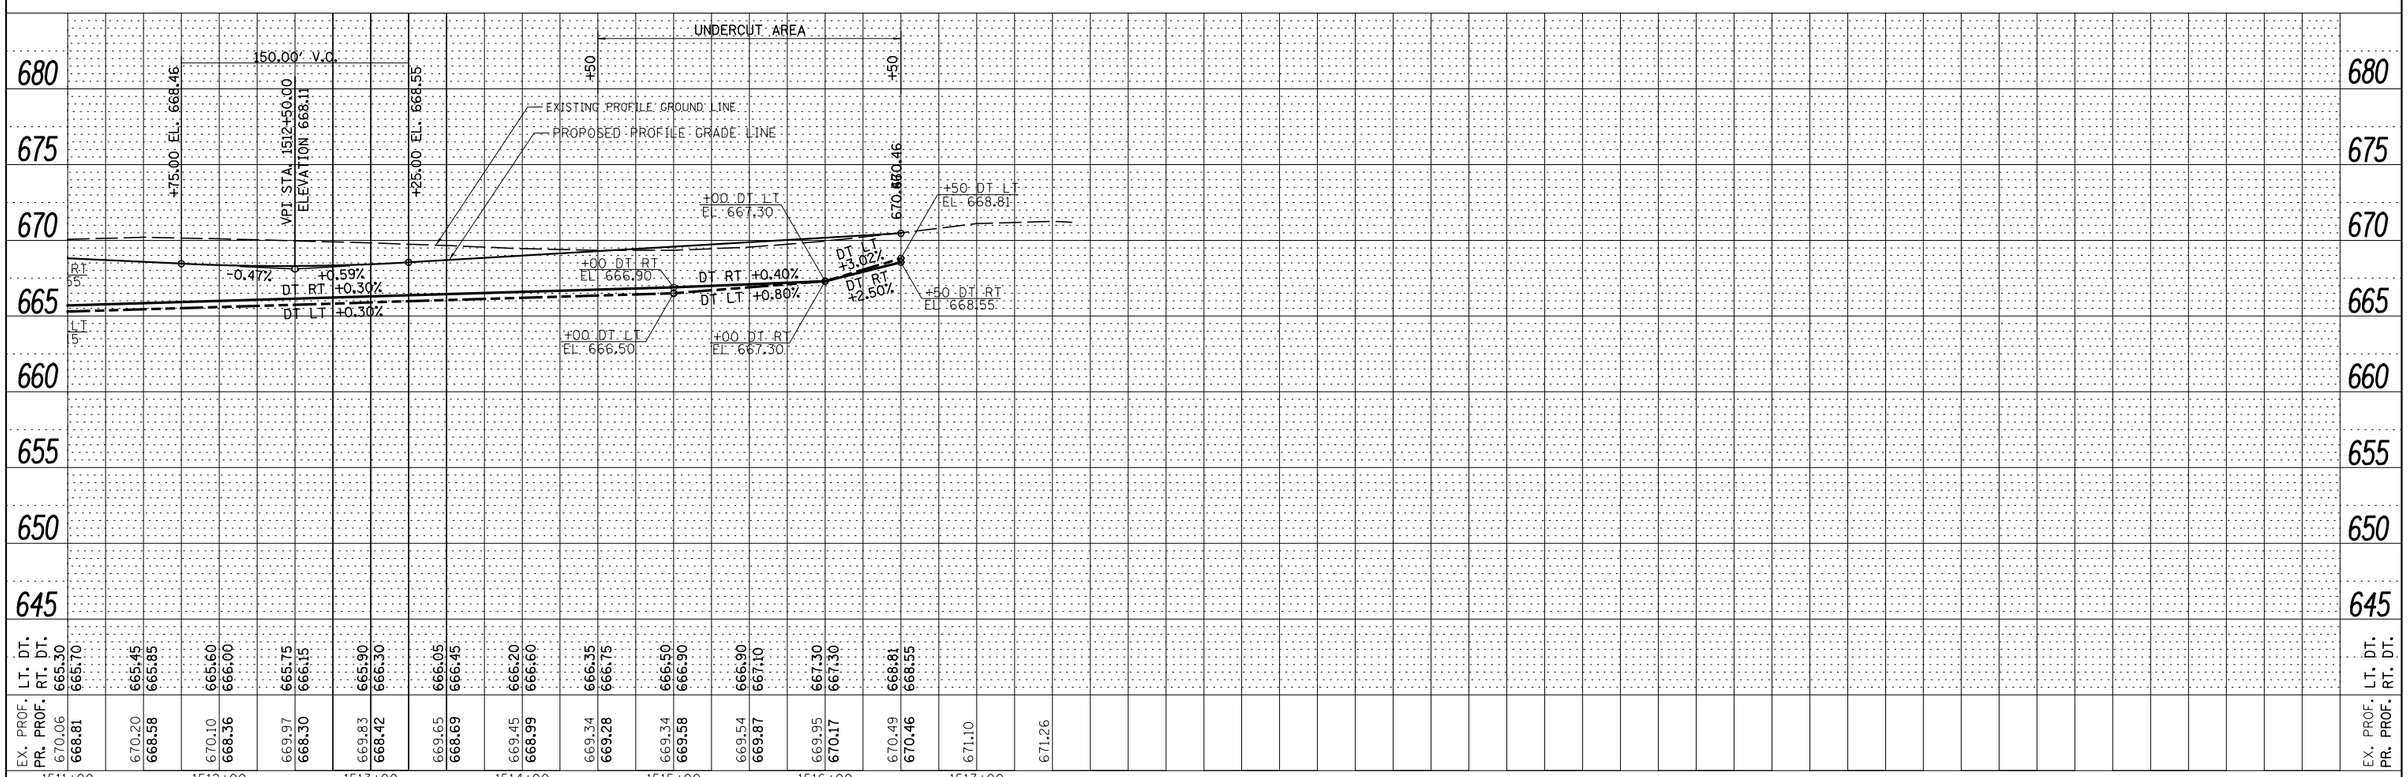

PLAN
NOTE BOOK NO. ____
SURVEYED
PLOTTED
ALIGNMENT CHECKED
RT. OF WAY CHECKED
CADD FILE NAME
BY
DATE

PROFILE
NOTE BOOK NO. ____
SURVEYED
PLOTTED
GRADES CHECKED
BLM. NOTED
STRUCTURE NOTATNS CHKD
BY
DATE

FILE NAME = V:\3195\66B84 (North Section)\CADD Sheets\0366B84-sht-plnprf-39.dgn	USER NAME = bdecraene	DESIGNED - HLC	REVISED -
		DRAWN - HLC	REVISED -
	PLOT SCALE = 100.0000 ' / in.	CHECKED - CAS	REVISED -
SHT_PLNPROF	PLOT DATE = 7/14/2014	DATE - 7/01/2014	REVISED -

STATE OF ILLINOIS
DEPARTMENT OF TRANSPORTATION

HELMAR RD.
PLAN & PROFILE

SCALE: H=50 V=5 | SHEET 39 OF 39 SHEETS | STA. 1511+00 TO STA. 1517+00

F.A.P. RTE.	SECTION	COUNTY	TOTAL SHEETS	SHEET NO.
326	(109, 110)R-1	KENDALL	619	135

CONTRACT NO. 66B84

ILLINOIS FED. AID PROJECT