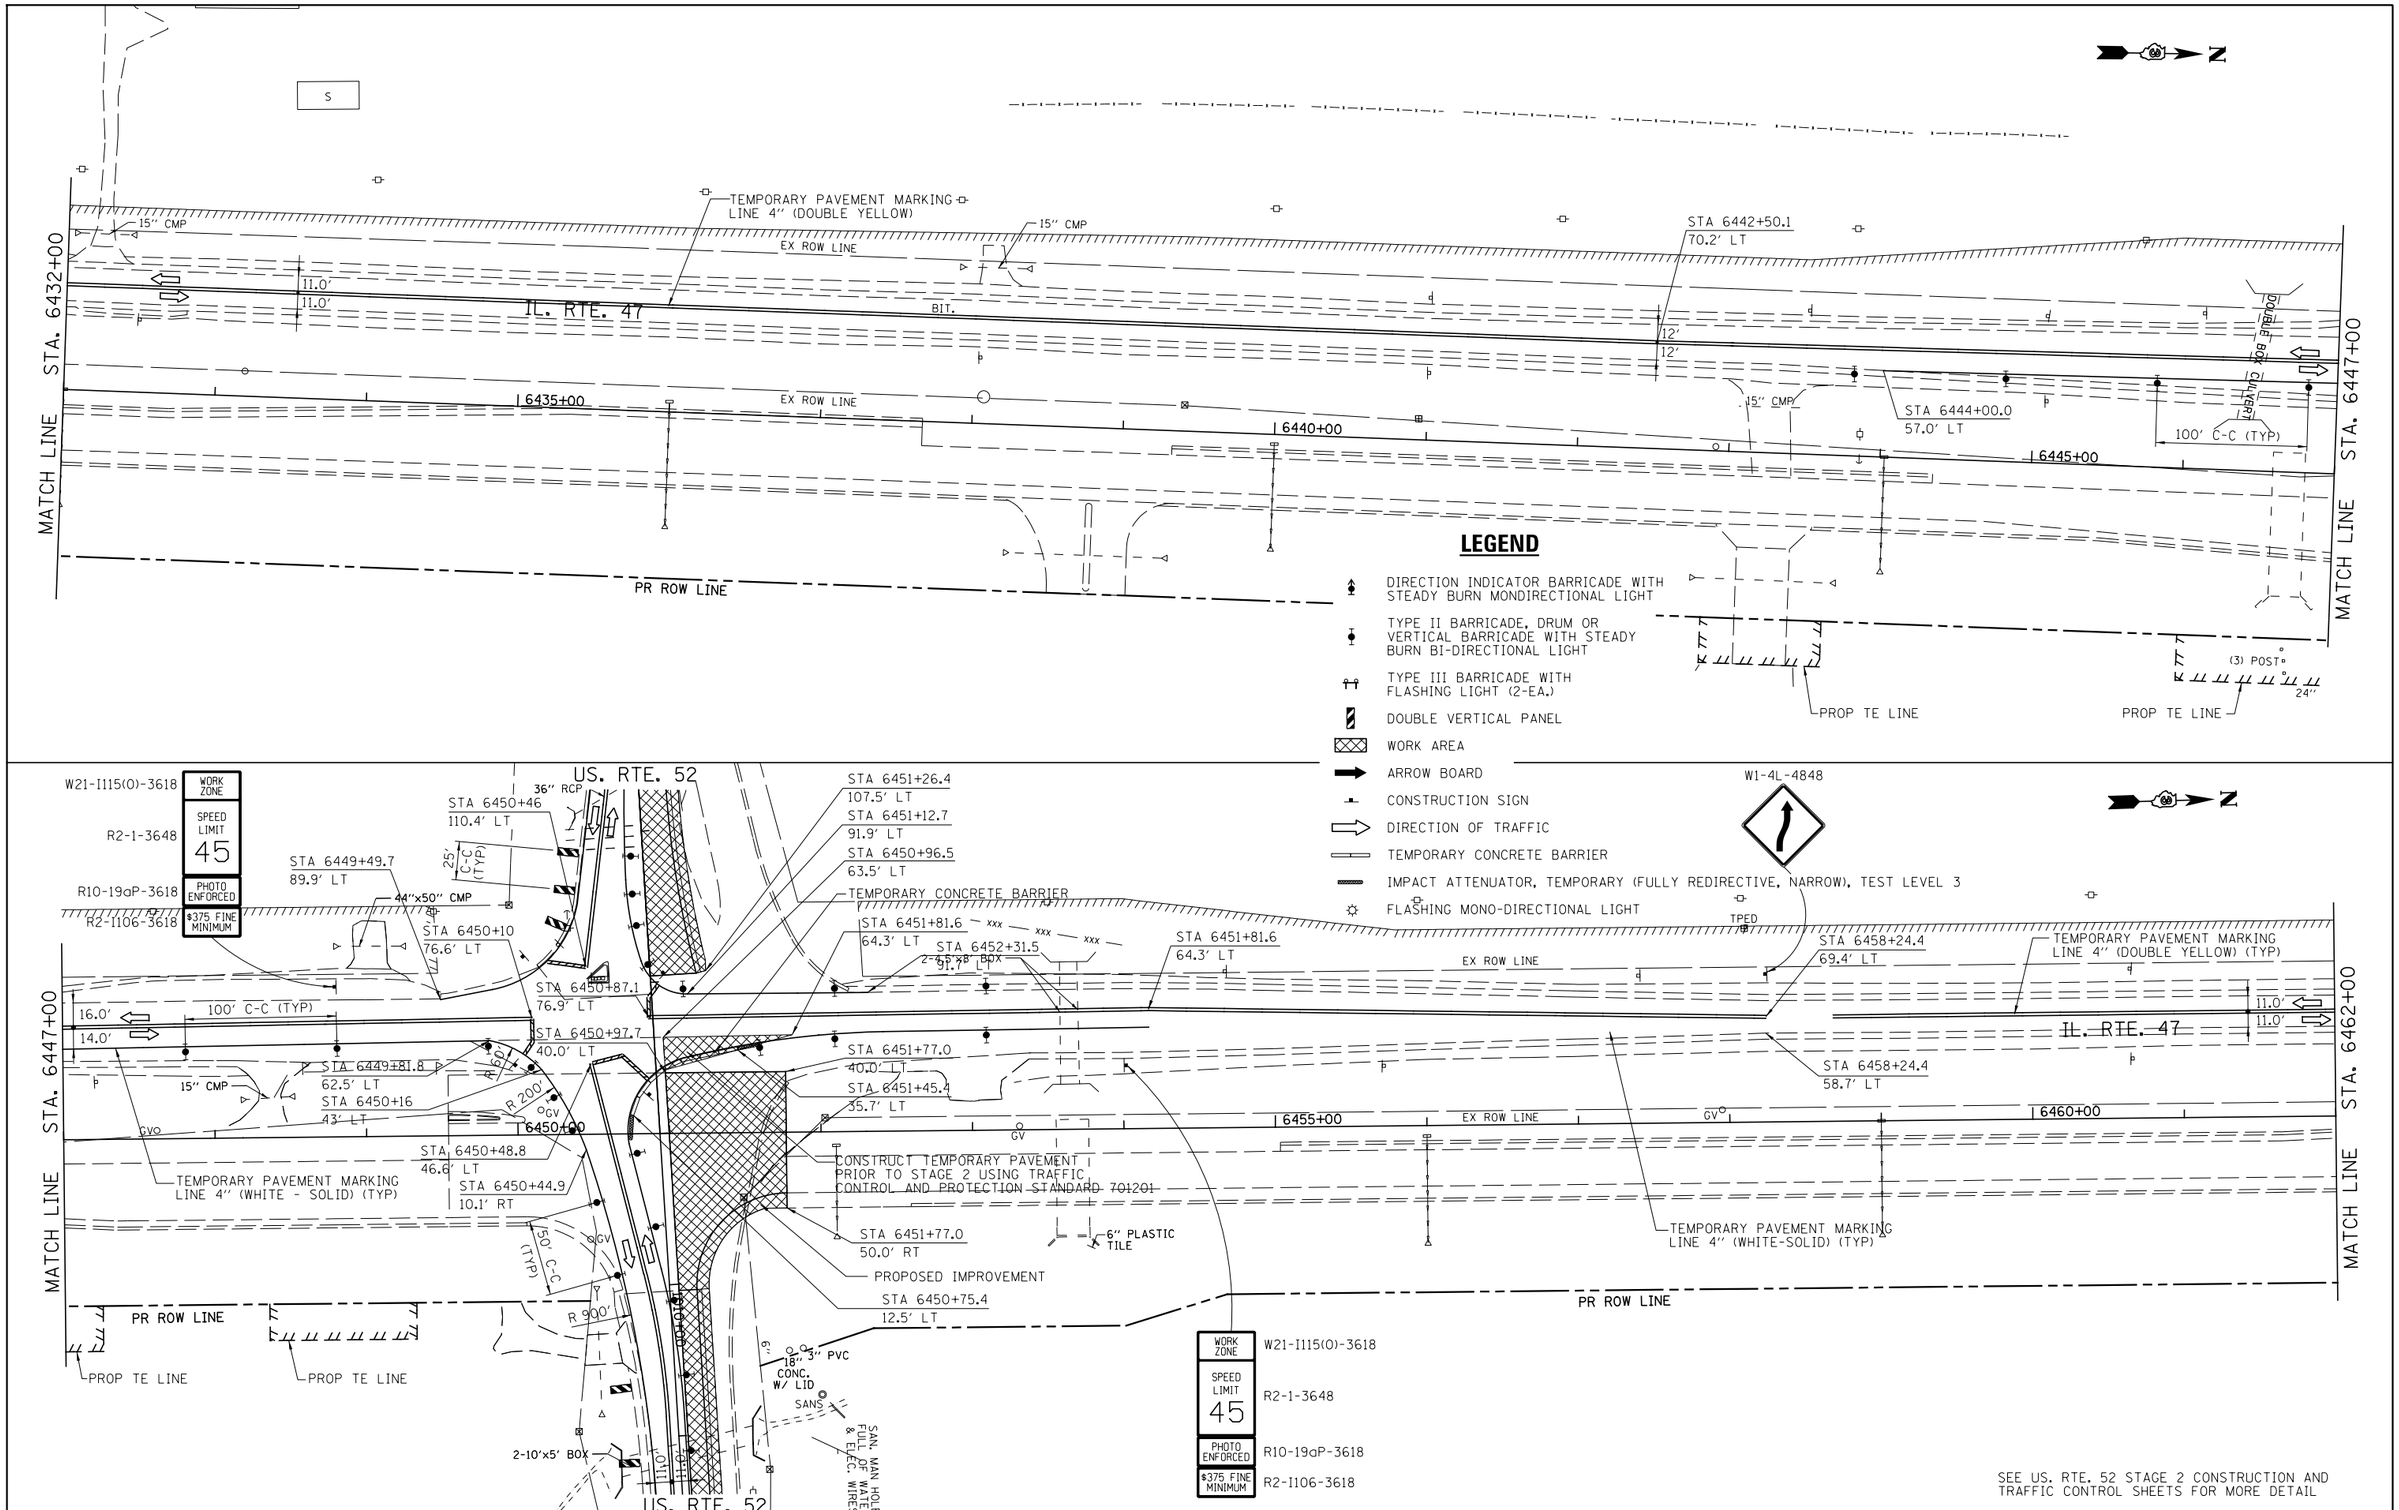


| | | | |
|---|---|---|---|
| FILE NAME = V:\3195\66B84 (North Section)\CADD Sheets\D366B84-sht-MOT-Stage2-02.dgn | USER NAME = bdecraene | DESIGNED - HLC | REVISED - |
| | PLOT SCALE = 100.0000 ' / in. | DRAWN - HLC | REVISED - |
| $MODELNAME$ | PLOT DATE = 7/14/2014 | CHECKED - CAS | REVISED - |
| | | DATE - 7/01/2014 | REVISED - |

**STATE OF ILLINOIS**
**DEPARTMENT OF TRANSPORTATION**

**IL. RTE. 47**
**STAGE 2 CONSTRUCTION & TRAFFIC CONTROL**

SCALE: 1"=50' | SHEET 1 OF 4 SHEETS | STA. 6432+00 TO STA. 6462+00

| F.A.P. RTE. | SECTION | COUNTY | TOTAL SHEETS | SHEET NO. |
|---|---|---|---|---|
| 326 | (109, 110)R-1 | KENDALL | 619 | 174 |

CONTRACT NO. 66B84

ILLINOIS FED. AID PROJECT