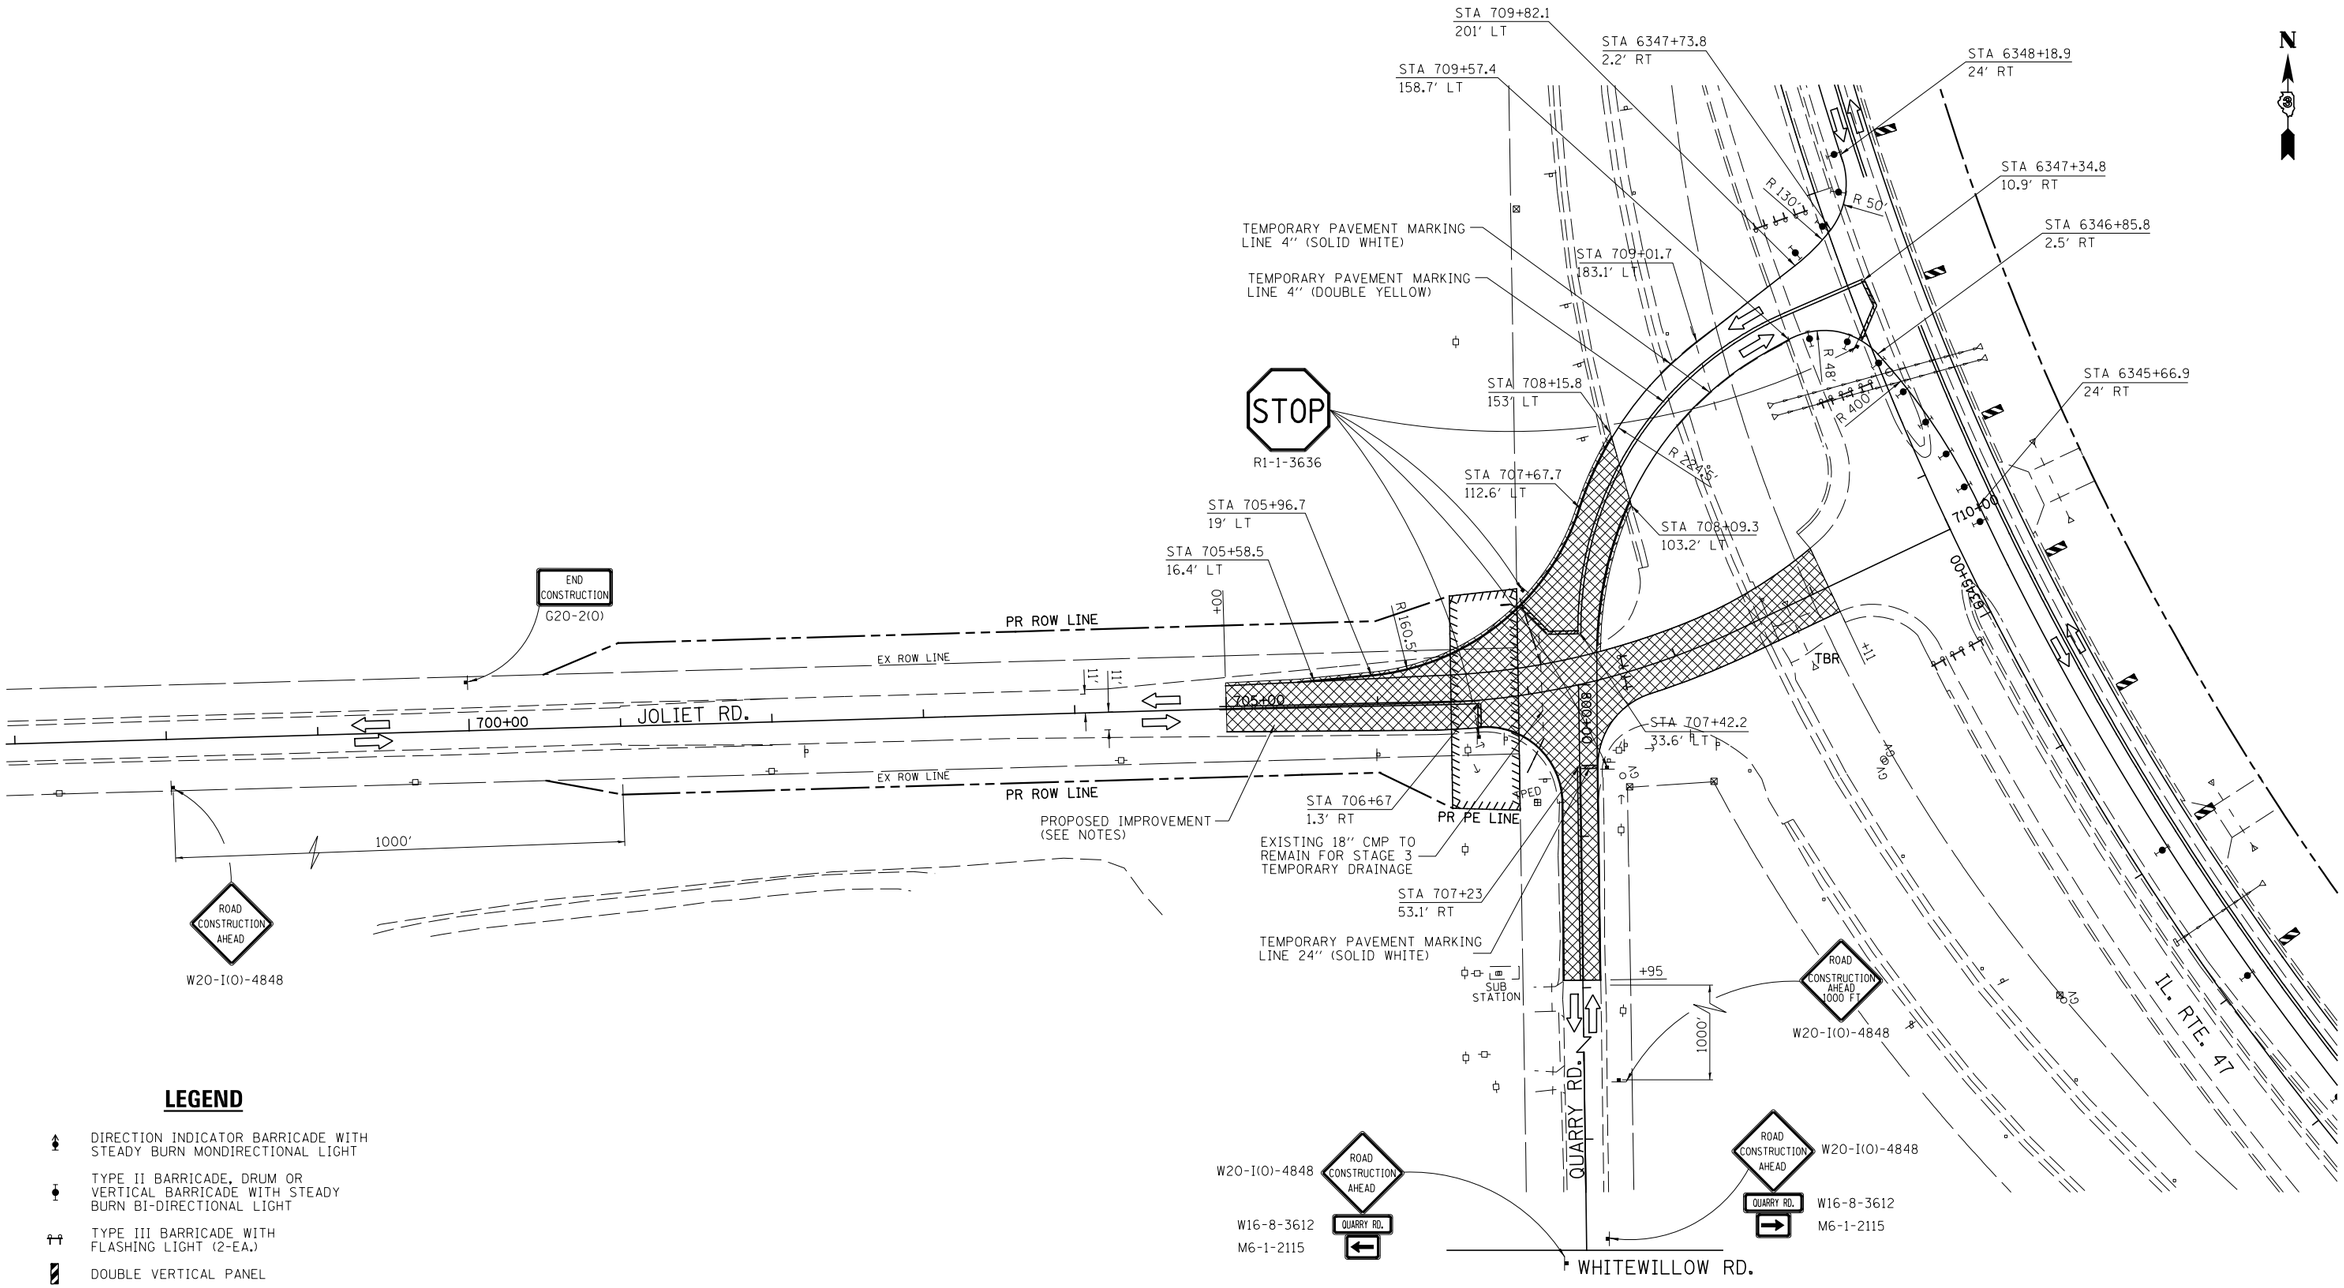

LEGEND

- DIRECTION INDICATOR BARRICADE WITH STEADY BURN MONDIRECTIONAL LIGHT
- TYPE II BARRICADE, DRUM OR VERTICAL BARRICADE WITH STEADY BURN BI-DIRECTIONAL LIGHT
- TYPE III BARRICADE WITH FLASHING LIGHT (2-EA.)
- DOUBLE VERTICAL PANEL
- WORK AREA
- ARROW BOARD
- CONSTRUCTION SIGN
- DIRECTION OF TRAFFIC
- TEMPORARY CONCRETE BARRIER
- IMPACT ATTENUATOR, TEMPORARY (FULLY REDIRECTIVE, NARROW), TEST LEVEL 3
- FLASHING MONO-DIRECTIONAL LIGHT

NOTES:

1. CONTRACTOR SHALL BUILD UP THE PAVEMENT WITH HMA IN 2" LIFTS IN THIS WORK AREA.
2. TRAFFIC SHALL BE MAINTAINED WITH TRAFFIC CONTROL AND PROTECTION STANDARD 701201.
3. TWO LANES SHALL BE OPEN AT THE END OF EACH DAY.

FILE NAME = V:\3195\66B84 (North Section)\CADD Sheets\D366B84-sht-MOT-Stage3-12.dgn	USER NAME = bdecraene	DESIGNED - HLC	REVISED -	STATE OF ILLINOIS DEPARTMENT OF TRANSPORTATION	JOLIET RD. STAGE 3 CONSTRUCTION AND TRAFFIC CONTROL
	PLOT SCALE = 100.0000 ' / in.	DRAWN - HLC	REVISED -		
	PLOT DATE = 7/14/2014	CHECKED - CAS	REVISED -		
$MODELNAME$		DATE - 7/01/2014	REVISED -		SCALE: 1"=50' SHEET 12 OF 18 SHEETS STA. 700+00 TO STA. 709+00

F.A.P. RTE.	SECTION	COUNTY	TOTAL SHEETS	SHEET NO.
326	(109, 110)R-1	KENDALL	619	197
		CONTRACT NO. 66B84		
		ILLINOIS FED. AID PROJECT		