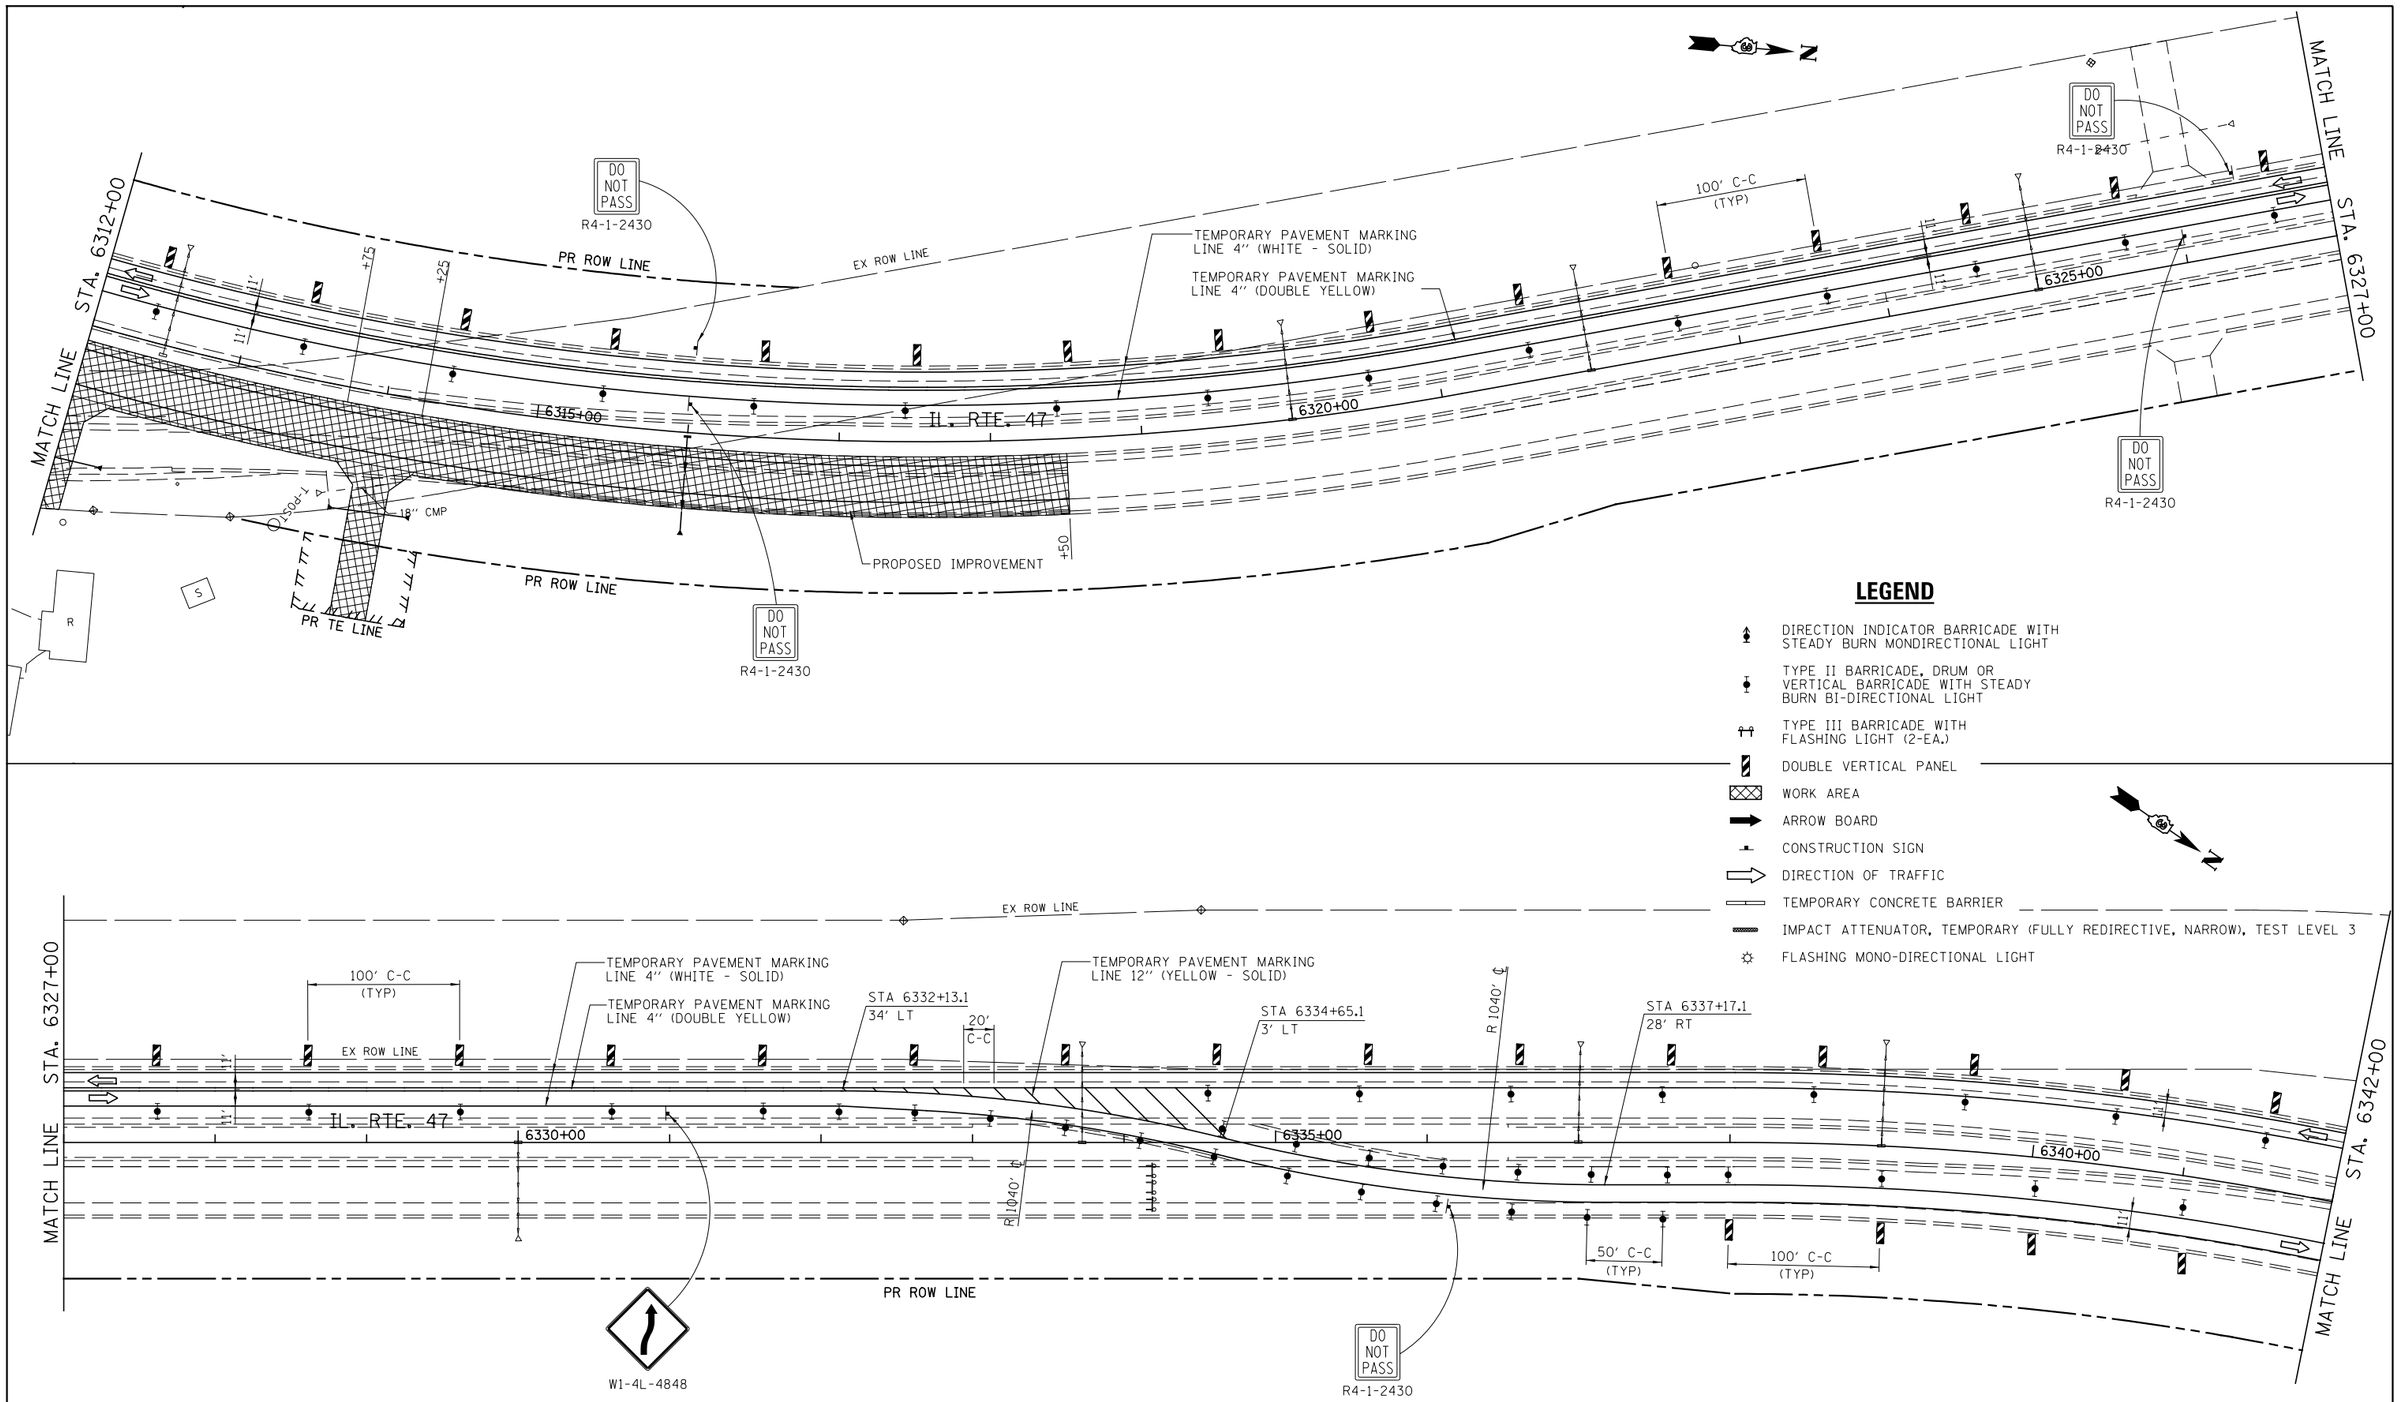

FILE NAME = V:\3195\66B84 (North Section)\CADD Sheets\D366B84-sht-MDT-Stage4-03.dgn	USER NAME = bdecraene	DESIGNED - HLC	REVISED -
		DRAWN - HLC	REVISED -
	PLOT SCALE = 100.0000 ' / in.	CHECKED - CAS	REVISED -
$MODELNAME$	PLOT DATE = 7/14/2014	DATE - 7/01/2014	REVISED -

STATE OF ILLINOIS
DEPARTMENT OF TRANSPORTATION

IL. RTE. 47
STAGE 4 CONSTRUCTION & TRAFFIC CONTROL

SCALE: 1"=50' | SHEET 4 OF 7 SHEETS | STA. 6312+00 TO STA. 6342+00

F.A.P. RTE.	SECTION	COUNTY	TOTAL SHEETS	SHEET NO.
326	(109, 110) R-1	KENDALL	619	213
		CONTRACT NO. 66B84		
	ILLINOIS FED. AID PROJECT			