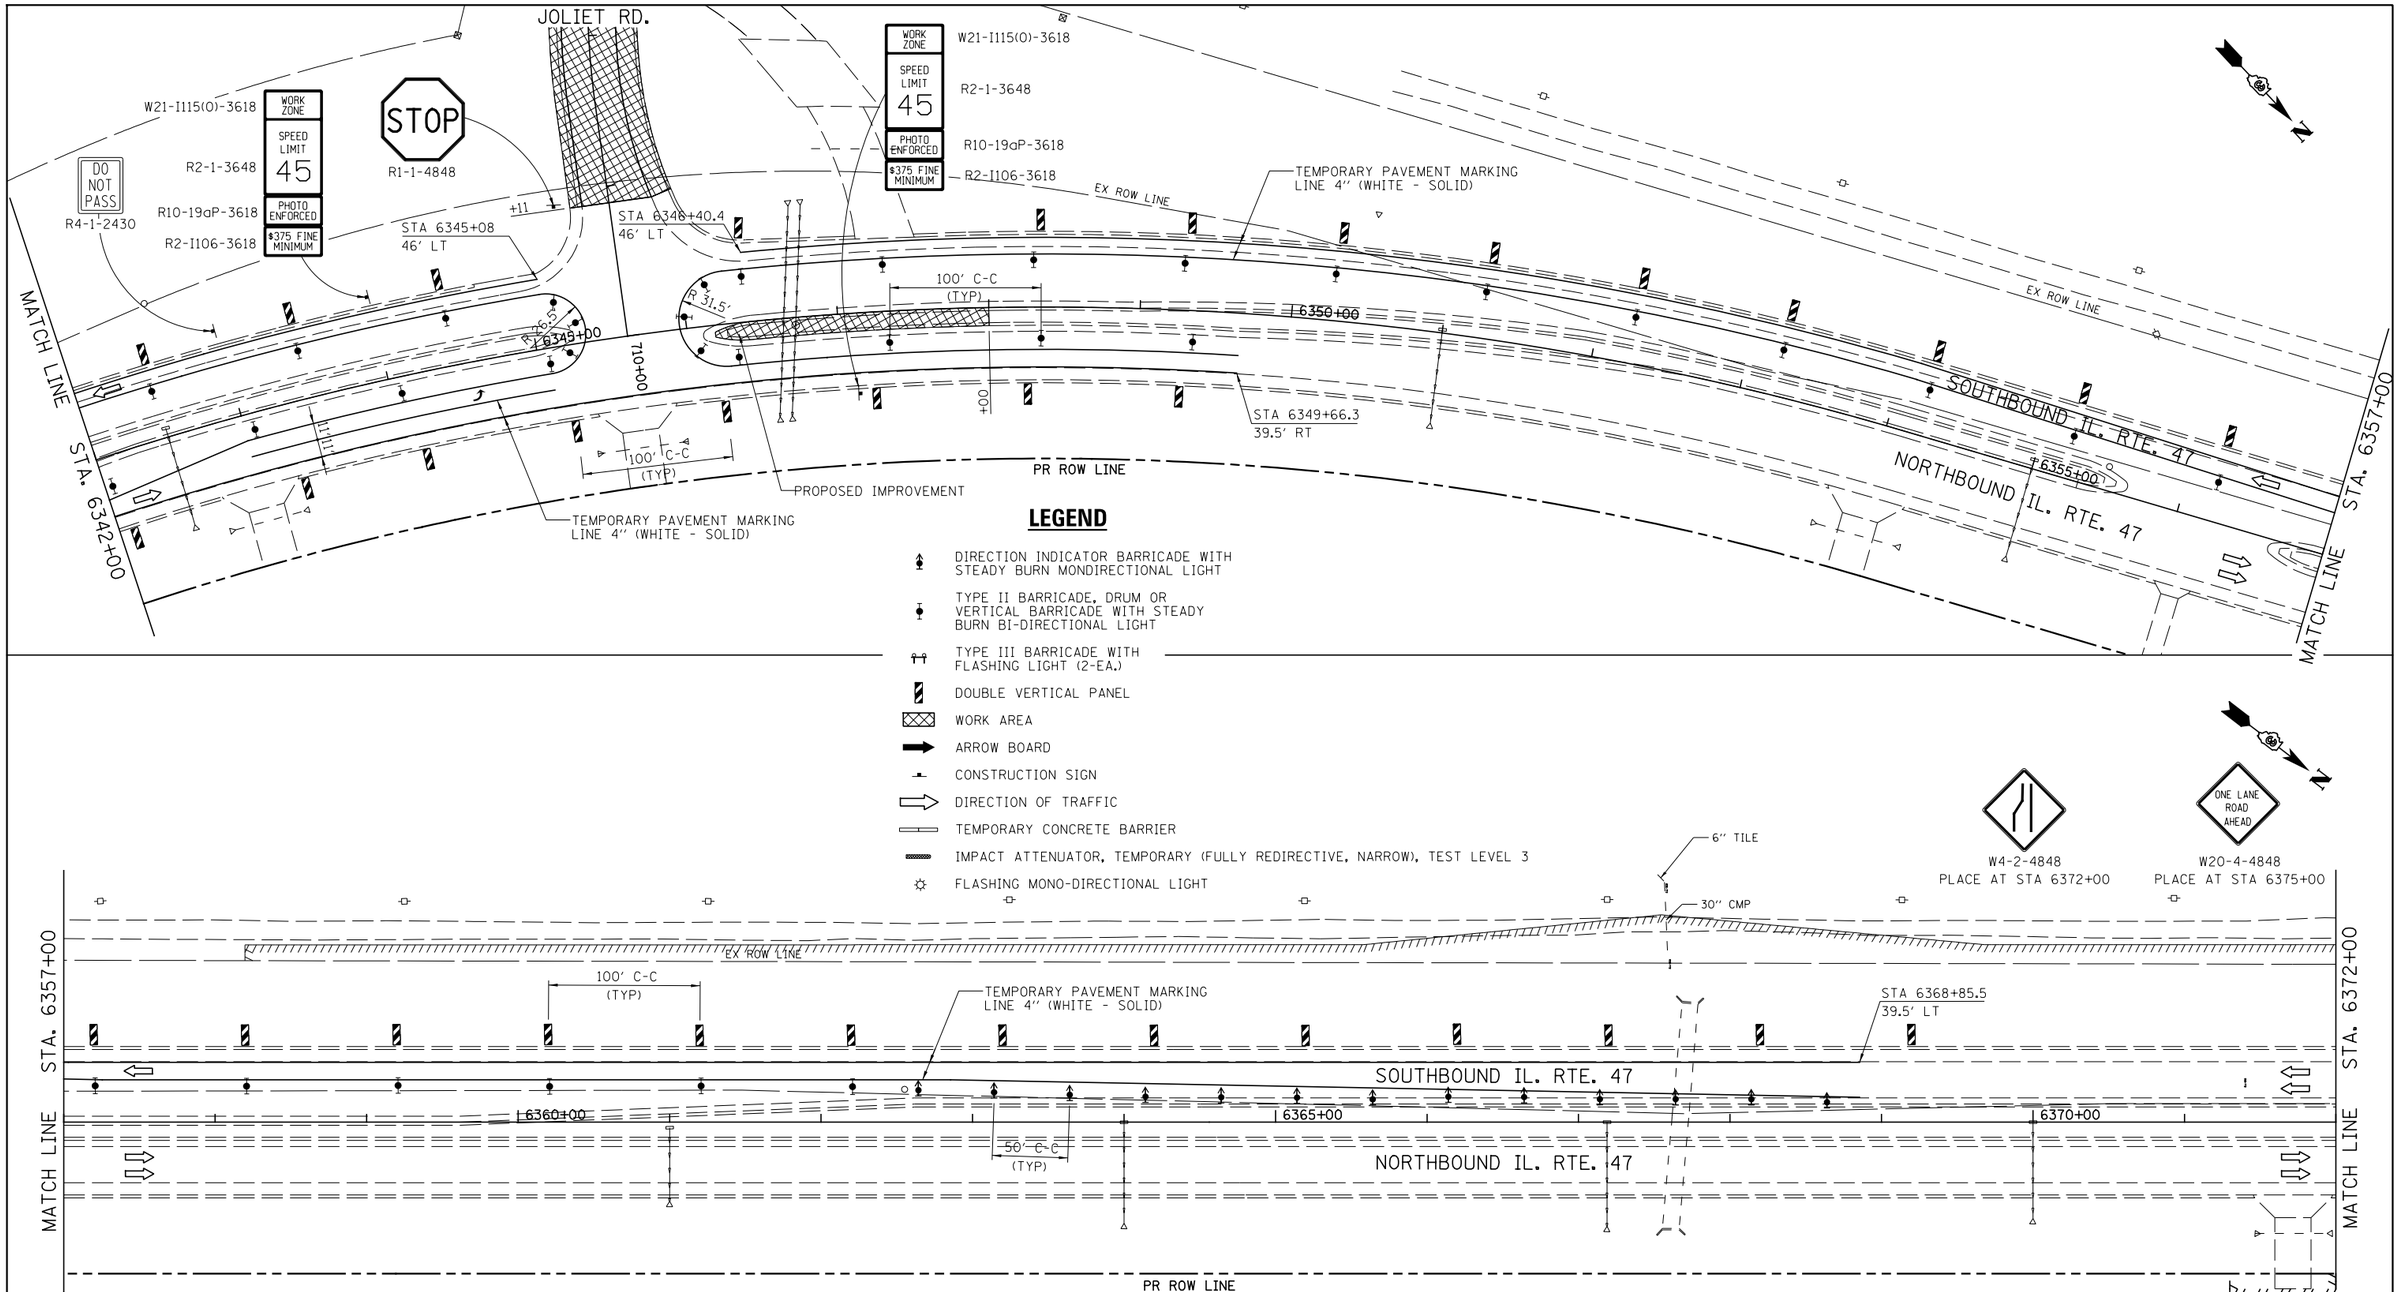

FILE NAME = V:\3195\66B84 (North Section)\CADD Sheets\D366B84-sht-MDT-Stage4-04.dgn	USER NAME = bdecraene	DESIGNED - HLC	REVISED -	STATE OF ILLINOIS DEPARTMENT OF TRANSPORTATION	IL. RTE. 47 STAGE 4 CONSTRUCTION & TRAFFIC CONTROL
	PLOT SCALE = 100.0000 ' / in.	DRAWN - HLC	REVISED -		
	PLOT DATE = 7/14/2014	CHECKED - CAS	REVISED -		
$MODELNAME$		DATE - 7/01/2014	REVISED -		SCALE: 1"=50' SHEET 5 OF 7 SHEETS STA. 6342+00 TO STA. 6372+00

F.A.P. RTE.	SECTION	COUNTY	TOTAL SHEETS	SHEET NO.
326	(109, 110)R-1	KENDALL	619	214
		CONTRACT NO. 66B84		
		ILLINOIS FED. AID PROJECT		