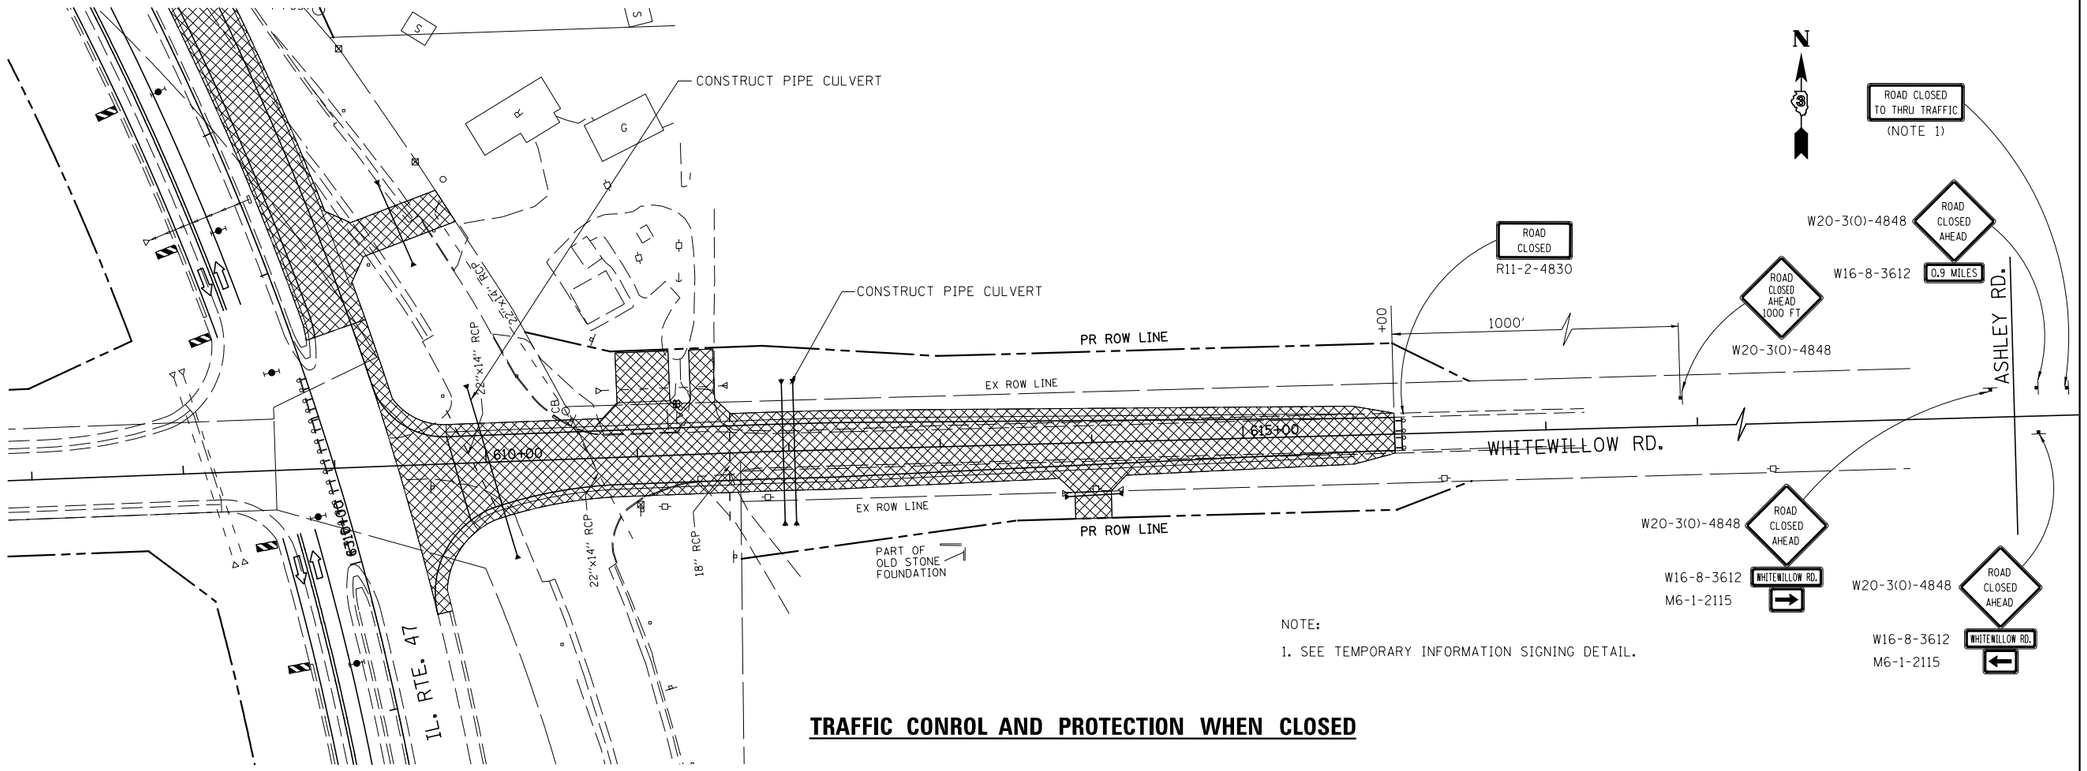

NOTE:

1. SEE TEMPORARY INFORMATION SIGNING DETAIL.

TRAFFIC CONROL AND PROTECTION WHEN CLOSED

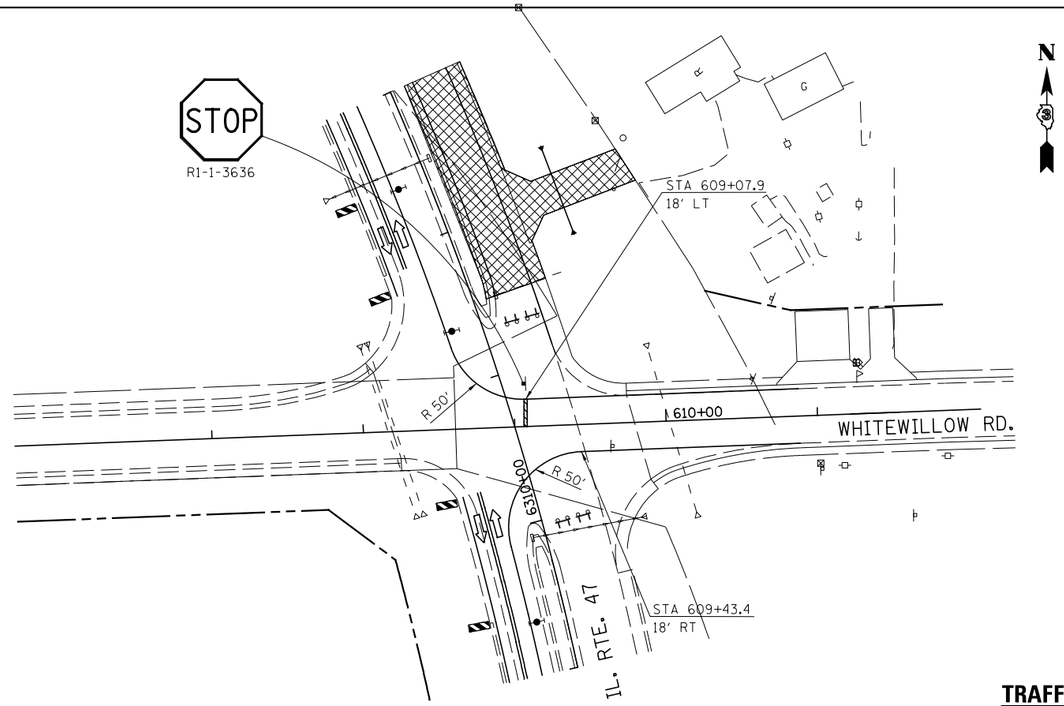

LEGEND

- DIRECTION INDICATOR BARRICADE WITH STEADY BURN MONDIRECTIONAL LIGHT
- TYPE II BARRICADE, DRUM OR VERTICAL BARRICADE WITH STEADY BURN BI-DIRECTIONAL LIGHT
- TYPE III BARRICADE WITH FLASHING LIGHT (2-EA.)
- DOUBLE VERTICAL PANEL
- WORK AREA
- ARROW BOARD
- CONSTRUCTION SIGN
- DIRECTION OF TRAFFIC
- TEMPORARY CONCRETE BARRIER
- IMPACT ATTENUATOR, TEMPORARY (FULLY REDIRECTIVE, NARROW), TEST LEVEL 3
- FLASHING MONO-DIRECTIONAL LIGHT

TRAFFIC CONROL AND PROTECTION WHEN OPEN

FILE NAME = V:\3195\66B84 (North Section)\CADD Sheets\D366884-sht-MOT-Stage4-06.dgn	USER NAME = bdecraene	DESIGNED - HLC	REVISED -
		DRAWN - HLC	REVISED -
	PLOT SCALE = 100.0000 ' / in.	CHECKED - CAS	REVISED -
$MODELNAME$	PLOT DATE = 7/14/2014	DATE - 7/01/2014	REVISED -

STATE OF ILLINOIS
DEPARTMENT OF TRANSPORTATION

WHITEWILLOW RD.
STAGE 4 CONSTRUCTION & TRAFFIC CONTROL

SCALE: 1"=50' | SHEET 6 OF 7 SHEETS | STA. 607+00 TO STA. 617+00

F.A.P. RTE.	SECTION	COUNTY	TOTAL SHEETS	SHEET NO.
326	(109, 110) R-1	KENDALL	619	215
		CONTRACT NO. 66B84		
	ILLINOIS FED. AID PROJECT			