CONTRACTOR FURNISHED SIGNS

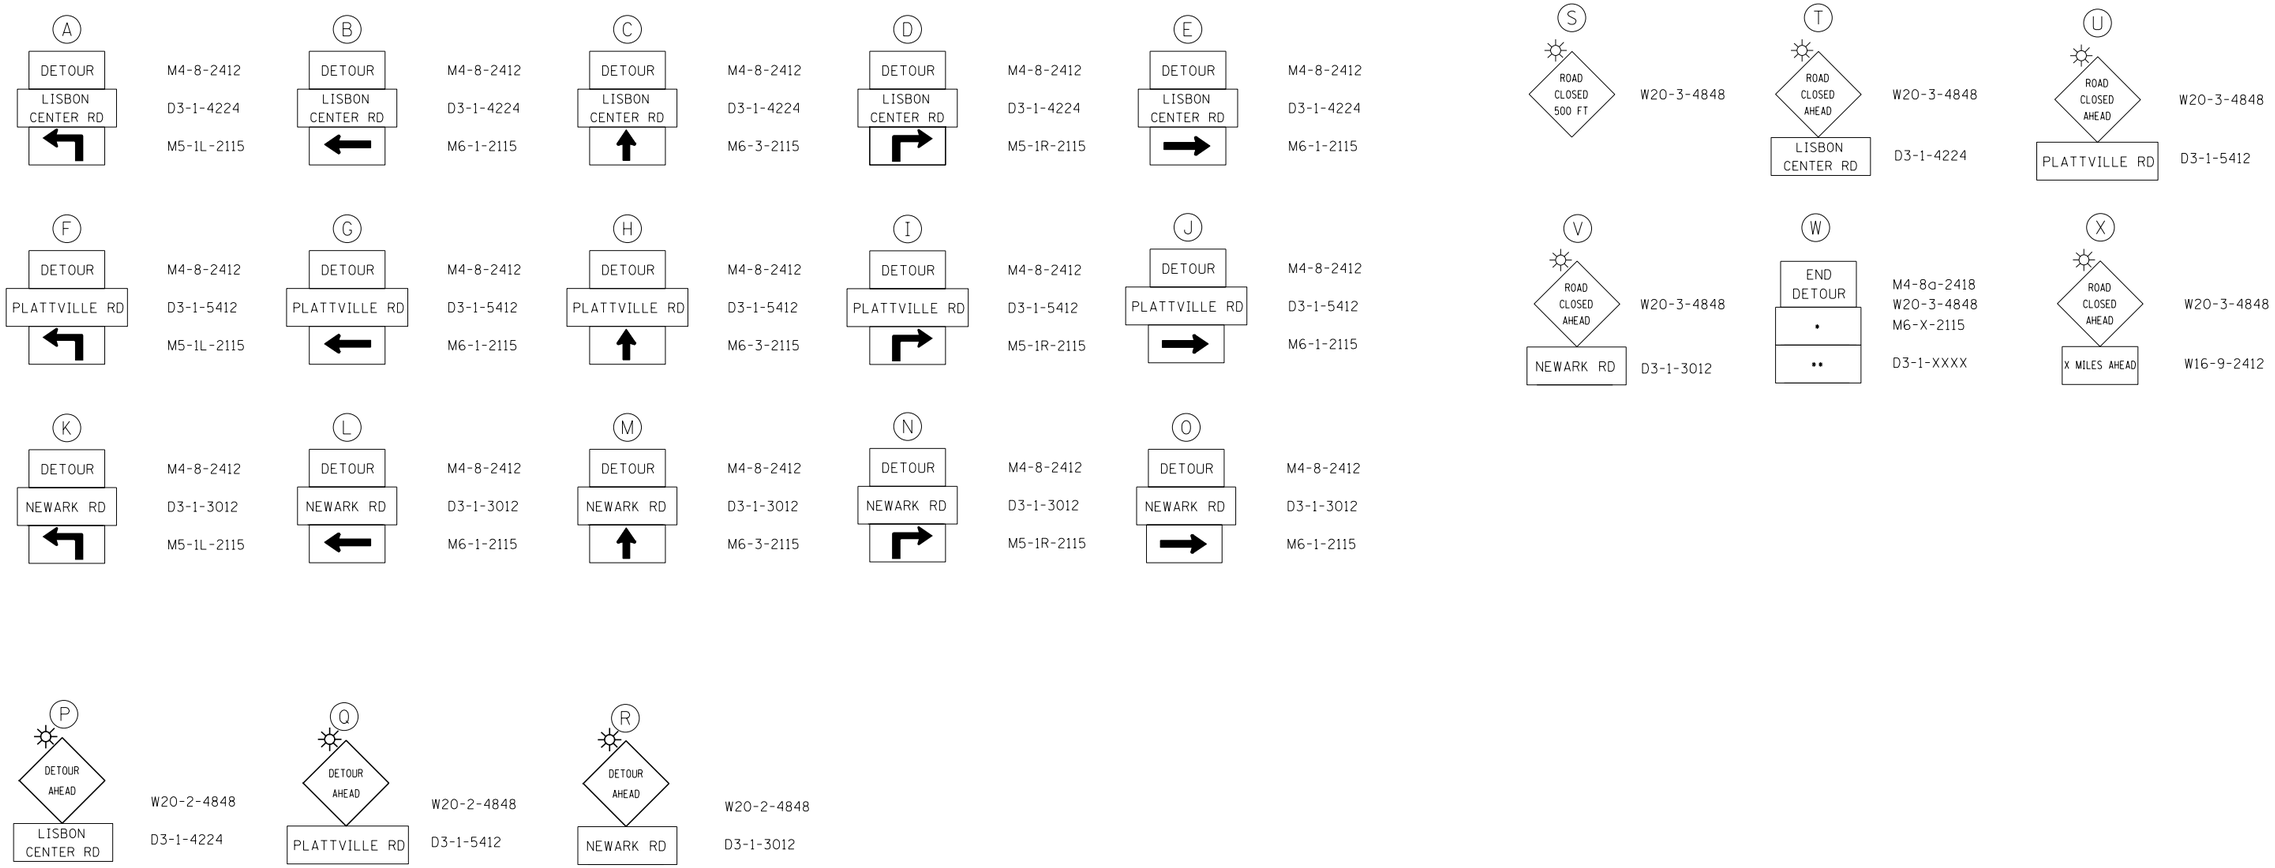

• PLACE CORRESPONDING DIRECTION FOR DETOUR ROUTE (IF NECESSARY)

•• PLACE CORRESPONDING ROAD NAME SIGN FOR DETOUR ROUTE

FILE NAME =	USER NAME = bdecraene	DESIGNED - SL	REVISED -	STATE OF ILLINOIS DEPARTMENT OF TRANSPORTATION	IL. RTE. 47 ROAD CLOSURE AND DETOUR PLANS			F.A.P. RTE.	SECTION	COUNTY	TOTAL SHEETS	SHEET NO.
V:\3195\66B84 (North Section)\CADD Sheets\D366B84-sht-detour-04.dgn		DRAWN - SL	REVISED -					326	(109, 110)R-1	KENDALL	619	220
	PLOT SCALE = 100.0000 ' / in.	CHECKED - ST	REVISED -							CONTRACT NO. 66B84		
SHT_PLAN	PLOT DATE = 7/14/2014	DATE - 7/01/2014	REVISED -		SCALE: N/A	SHEET NO. 4 OF 4 SHEETS	STA. N/A TO STA. N/A		ILLINOIS	FED. AID PROJECT		