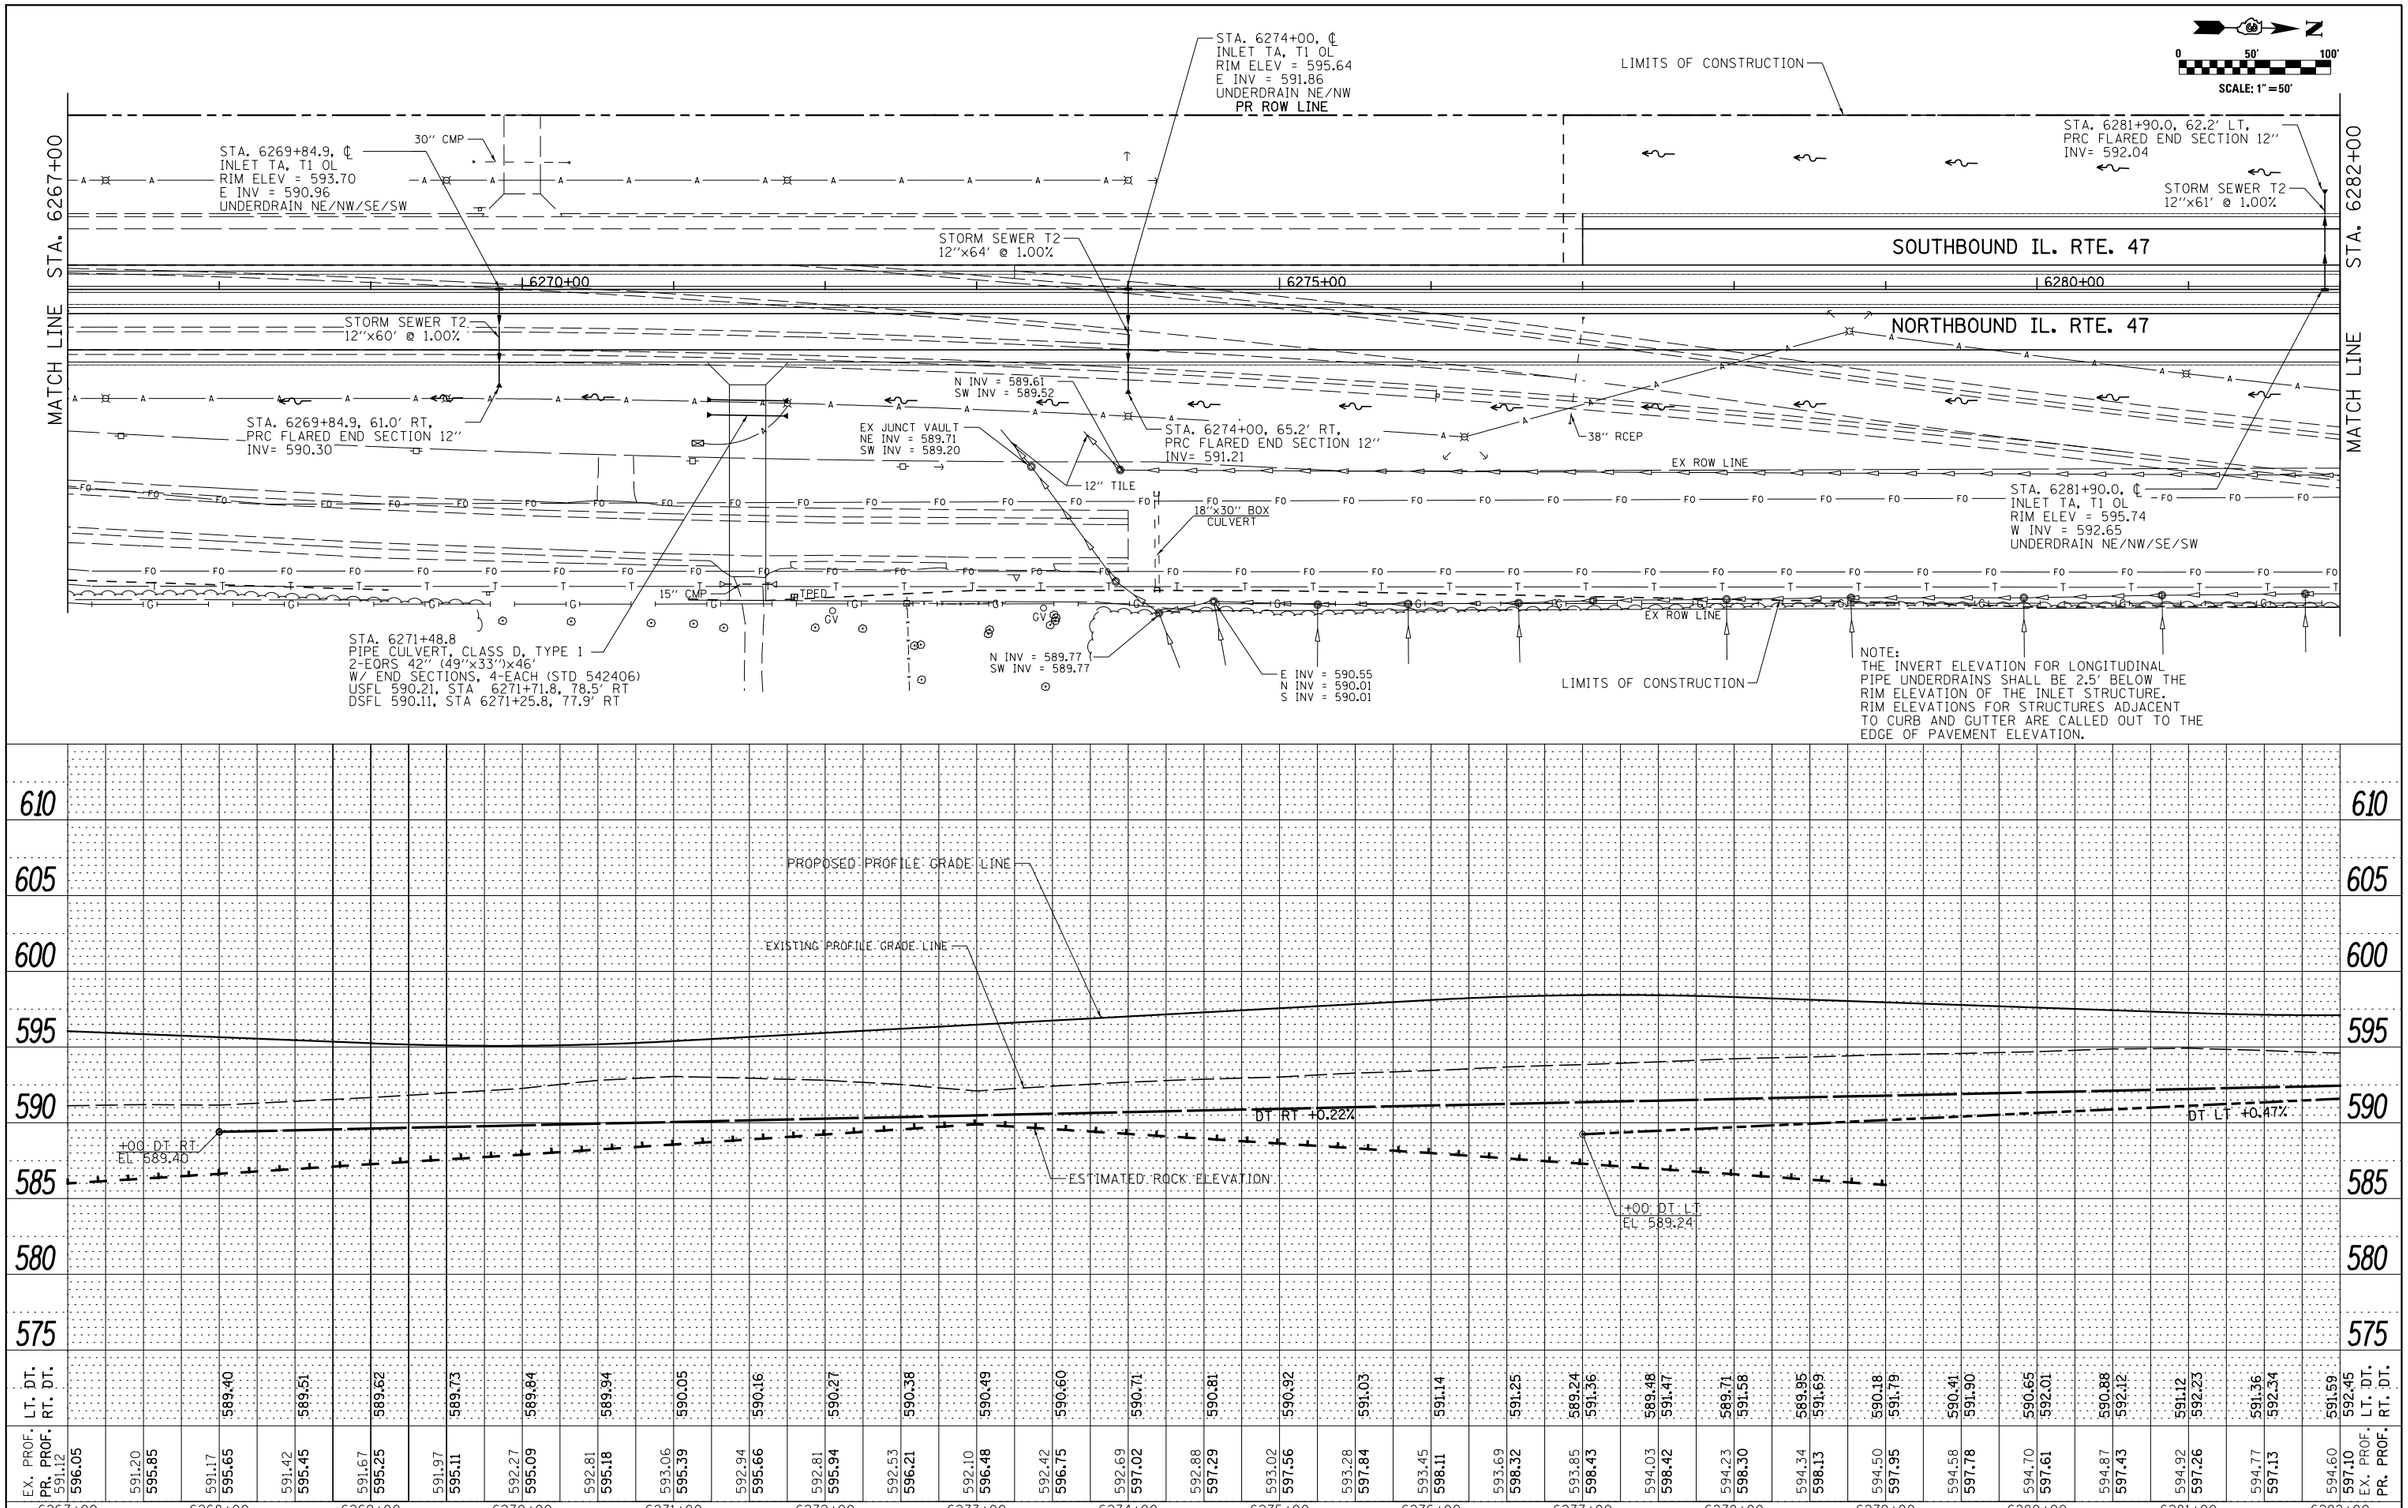

PLAN
SURVEYED
PLOTTED
ALIGNMENT CHECKED
RT. OF WAY CHECKED
CADD FILE NAME
NOTE BOOK NO.
BY
DATE

PROFILE
SURVEYED
PLOTTED
GRADES CHECKED
BM. NOTED
STRUCTURE NOTATNS CHKD
NOTE BOOK NO.
BY
DATE

FILE NAME =	USER NAME = bdecraene	DESIGNED - JJR	REVISED -
V:\3195\66B84 (North Section)\CADD Sheets\0366B84-sht-drain-2.dgn		DRAWN - JJR	REVISED -
$MODELNAME$	PLOT SCALE = 100.0000 ' / in.	CHECKED - GRE	REVISED -
	PLOT DATE = 7/14/2014	DATE - 7/01/2014	REVISED -

STATE OF ILLINOIS
DEPARTMENT OF TRANSPORTATION

IL. RTE. 47
STORM SEWER AND UTILITIES PLAN & PROFILE

SCALE: H=50 V=5 | SHEET 2 OF 39 SHEETS | STA. 6267+00 TO STA. 6282+00

F.A.P. RTE.	SECTION	COUNTY	TOTAL SHEETS	SHEET NO.
326	(109, 110)R-1	KENDALL	619	242

CONTRACT NO. 66B84

ILLINOIS FED. AID PROJECT