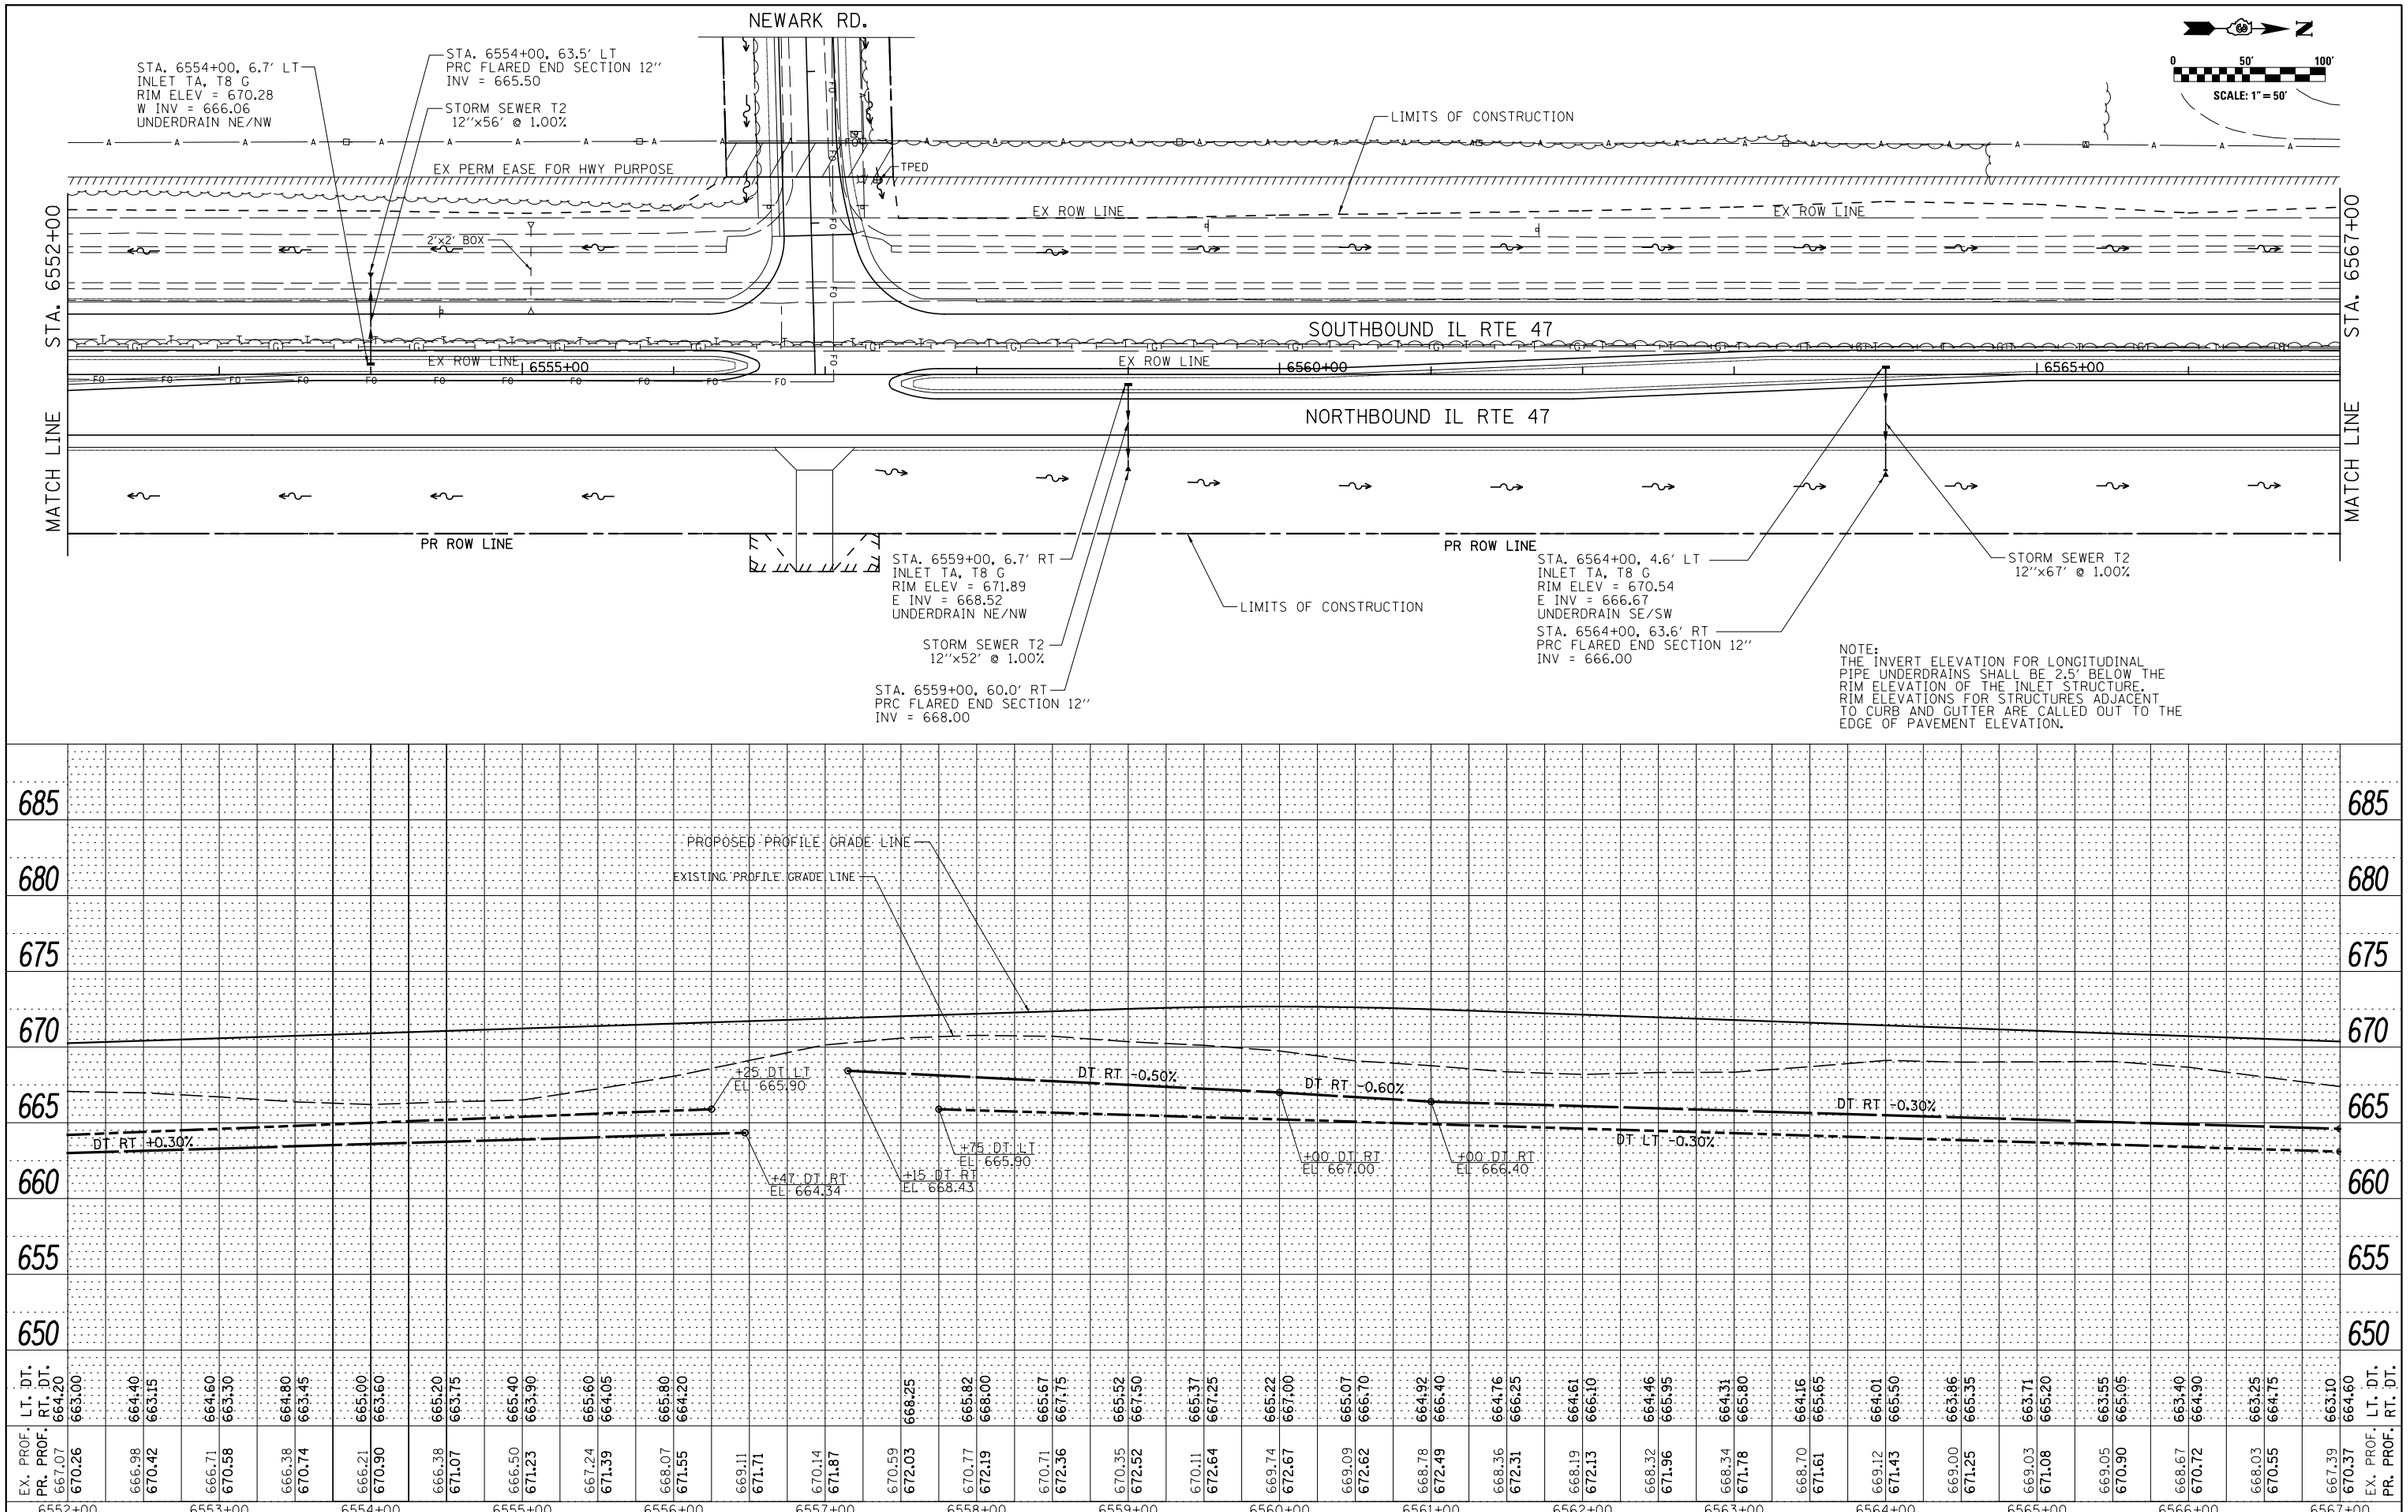

PLAN
NOTE BOOK NO.
SURVEYED
PLOTTED
ALIGNMENT CHECKED
RT. OF WAY CHECKED
CADD FILE NAME
BY
DATE

PROFILE
NOTE BOOK NO.
SURVEYED
PLOTTED
GRADES CHECKED
BLDG. NOTED
STRUCTURE NOTATNS CHKD
BY
DATE

FILE NAME =	USER NAME = bdecraene	DESIGNED - JJR	REVISED -
V:\3195\66B84 (North Section)\CADD Sheets\0366B84-sht-drain-21.dgn		DRAWN - JJR	REVISED -
	PLOT SCALE = 100.0000 ' / in.	CHECKED - GRE	REVISED -
SHT_PLNPROF	PLOT DATE = 7/14/2014	DATE - 7/01/2014	REVISED -

STATE OF ILLINOIS
DEPARTMENT OF TRANSPORTATION

IL. RTE. 47
STORM SEWER AND UTILITIES PLAN & PROFILE

SCALE: H=50' V=5' | SHEET 21 OF 39 SHEETS | STA. 6522+00 TO STA. 6567+00

F.A.P. RTE.	SECTION	COUNTY	TOTAL SHEETS	SHEET NO.
326	(109, 110)R-1	KENDALL	619	261

CONTRACT NO. 66B84

ILLINOIS FED. AID PROJECT