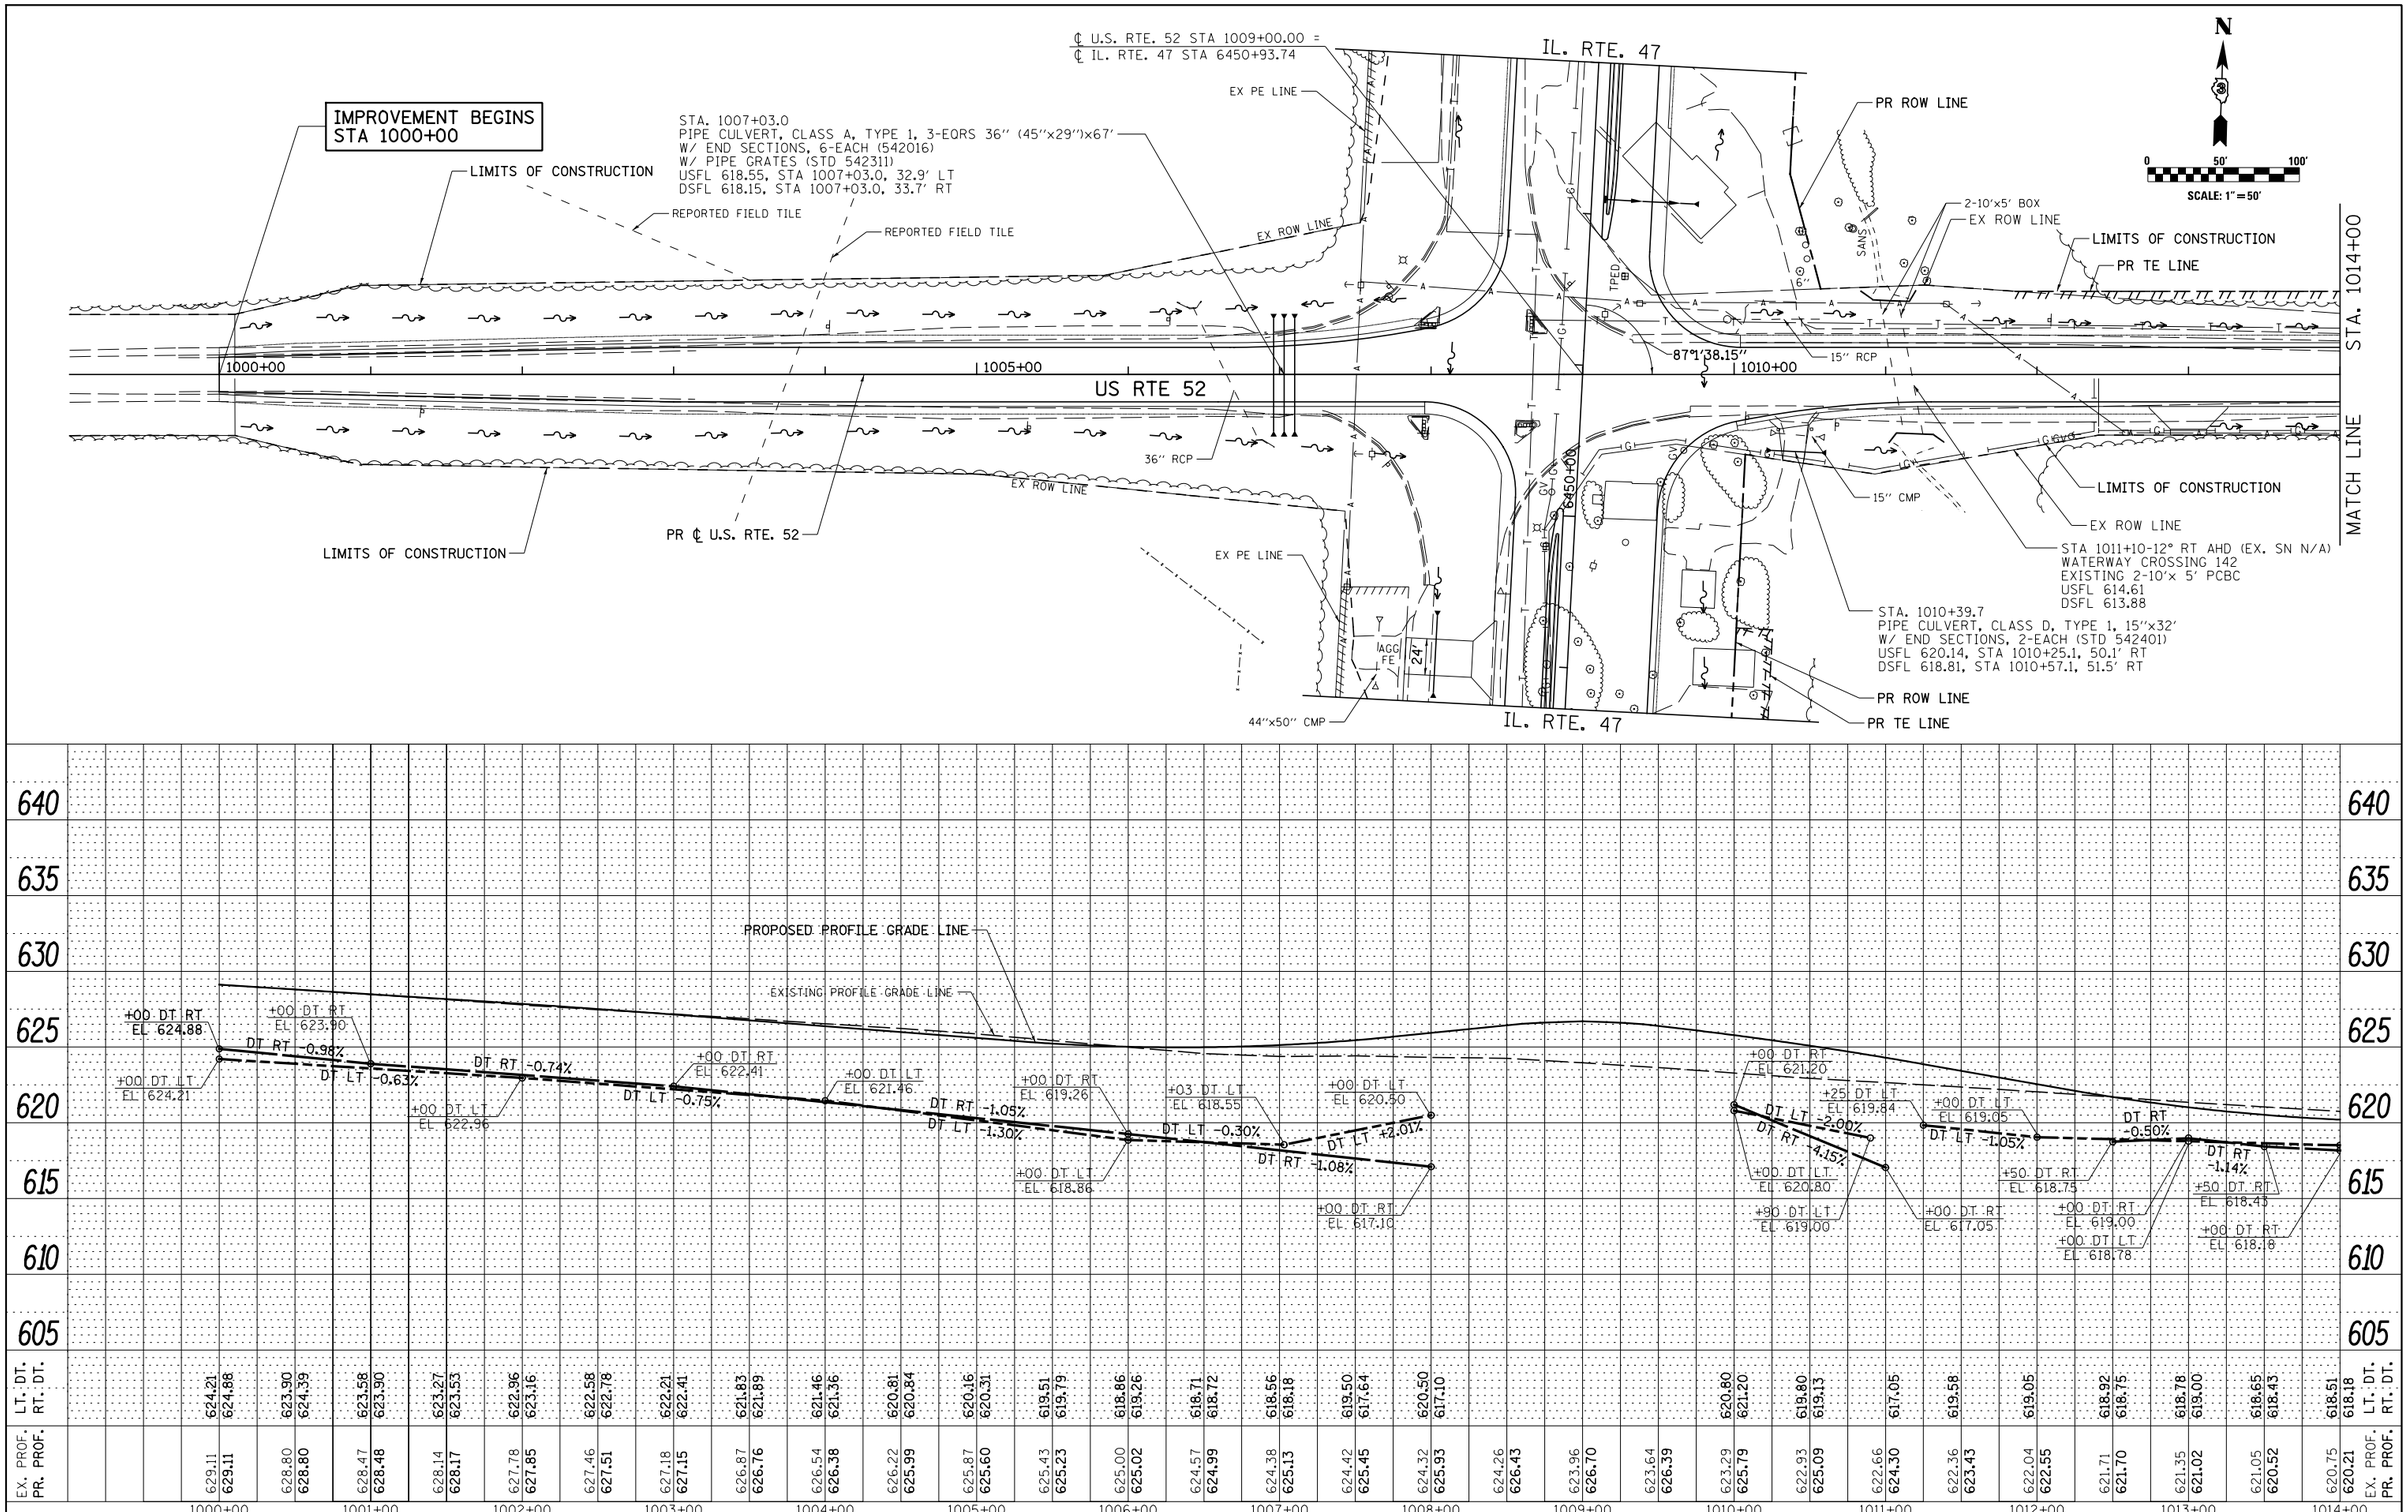

PLAN	BY	DATE
SURVEYED		
PLOTTED		
ALIGNMENT CHECKED		
RT. OF WAY CHECKED		
CADD FILE NAME		
NOTE BOOK		
NO.		

PROFILE	BY	DATE
SURVEYED		
PLOTTED		
GRADES CHECKED		
BLM. NOTED		
STRUCTURE NOTATNS CHKD		
NOTE BOOK		
NO.		

FILE NAME = V:\3195\66B84 (North Section)\CADD Sheets\0366B84-sht-drain-31.dgn	USER NAME = bdecraene	DESIGNED - JJR	REVISED -
		DRAWN - JJR	REVISED -
	PLOT SCALE = 100.0000 ' / in.	CHECKED - GRE	REVISED -
SHT_PLNPROF	PLOT DATE = 7/14/2014	DATE - 7/01/2014	REVISED -

STATE OF ILLINOIS
DEPARTMENT OF TRANSPORTATION

U.S. RTE. 52
STORM SEWER AND UTILITIES PLAN & PROFILE

SCALE: H=50 V=5 | SHEET 31 OF 39 SHEETS | STA. 1000+00 TO STA. 1014+00

F.A.P. RTE.	SECTION	COUNTY	TOTAL SHEETS	SHEET NO.
326	(109, 110)R-1	KENDALL	619	271

CONTRACT NO. 66B84

ILLINOIS FED. AID PROJECT