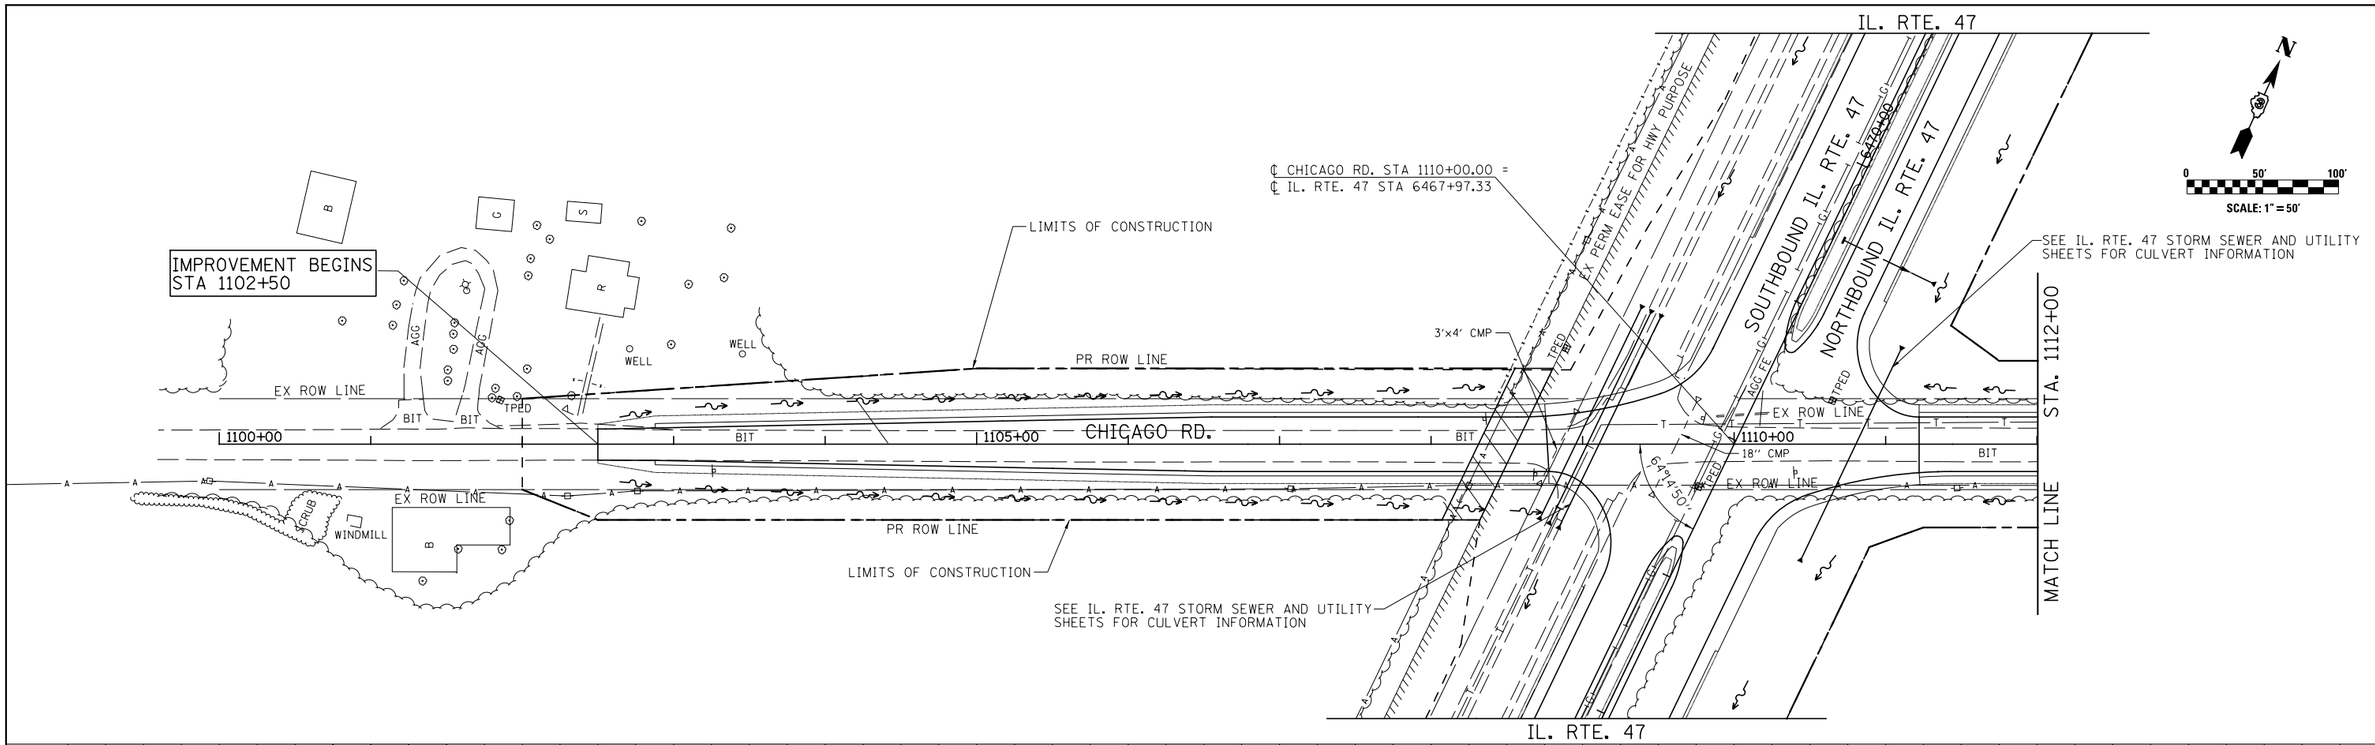

FILE NAME = V:\3195\66B84 (North Section)\CADD Sheets\D366B84-sht-drain-33.dgn	USER NAME = bdecraene	DESIGNED - JJR	REVISED -
		DRAWN - JJR	REVISED -
SHT_PLNPROF	PLOT SCALE = 100.0000 ' / in.	CHECKED - GRE	REVISED -
	PLOT DATE = 7/14/2014	DATE - 7/01/2014	REVISED -

STATE OF ILLINOIS
DEPARTMENT OF TRANSPORTATION

CHICAGO RD.
STORM SEWER AND UTILITIES PLAN & PROFILE

SCALE: H=50 V=5 | SHEET 33 OF 39 SHEETS | STA. 1100+00 TO STA. 1112+00

F.A.P. RTE.	SECTION	COUNTY	TOTAL SHEETS	SHEET NO.
326	(109, 110)R-1	KENDALL	619	273

CONTRACT NO. 66B84

ILLINOIS FED. AID PROJECT