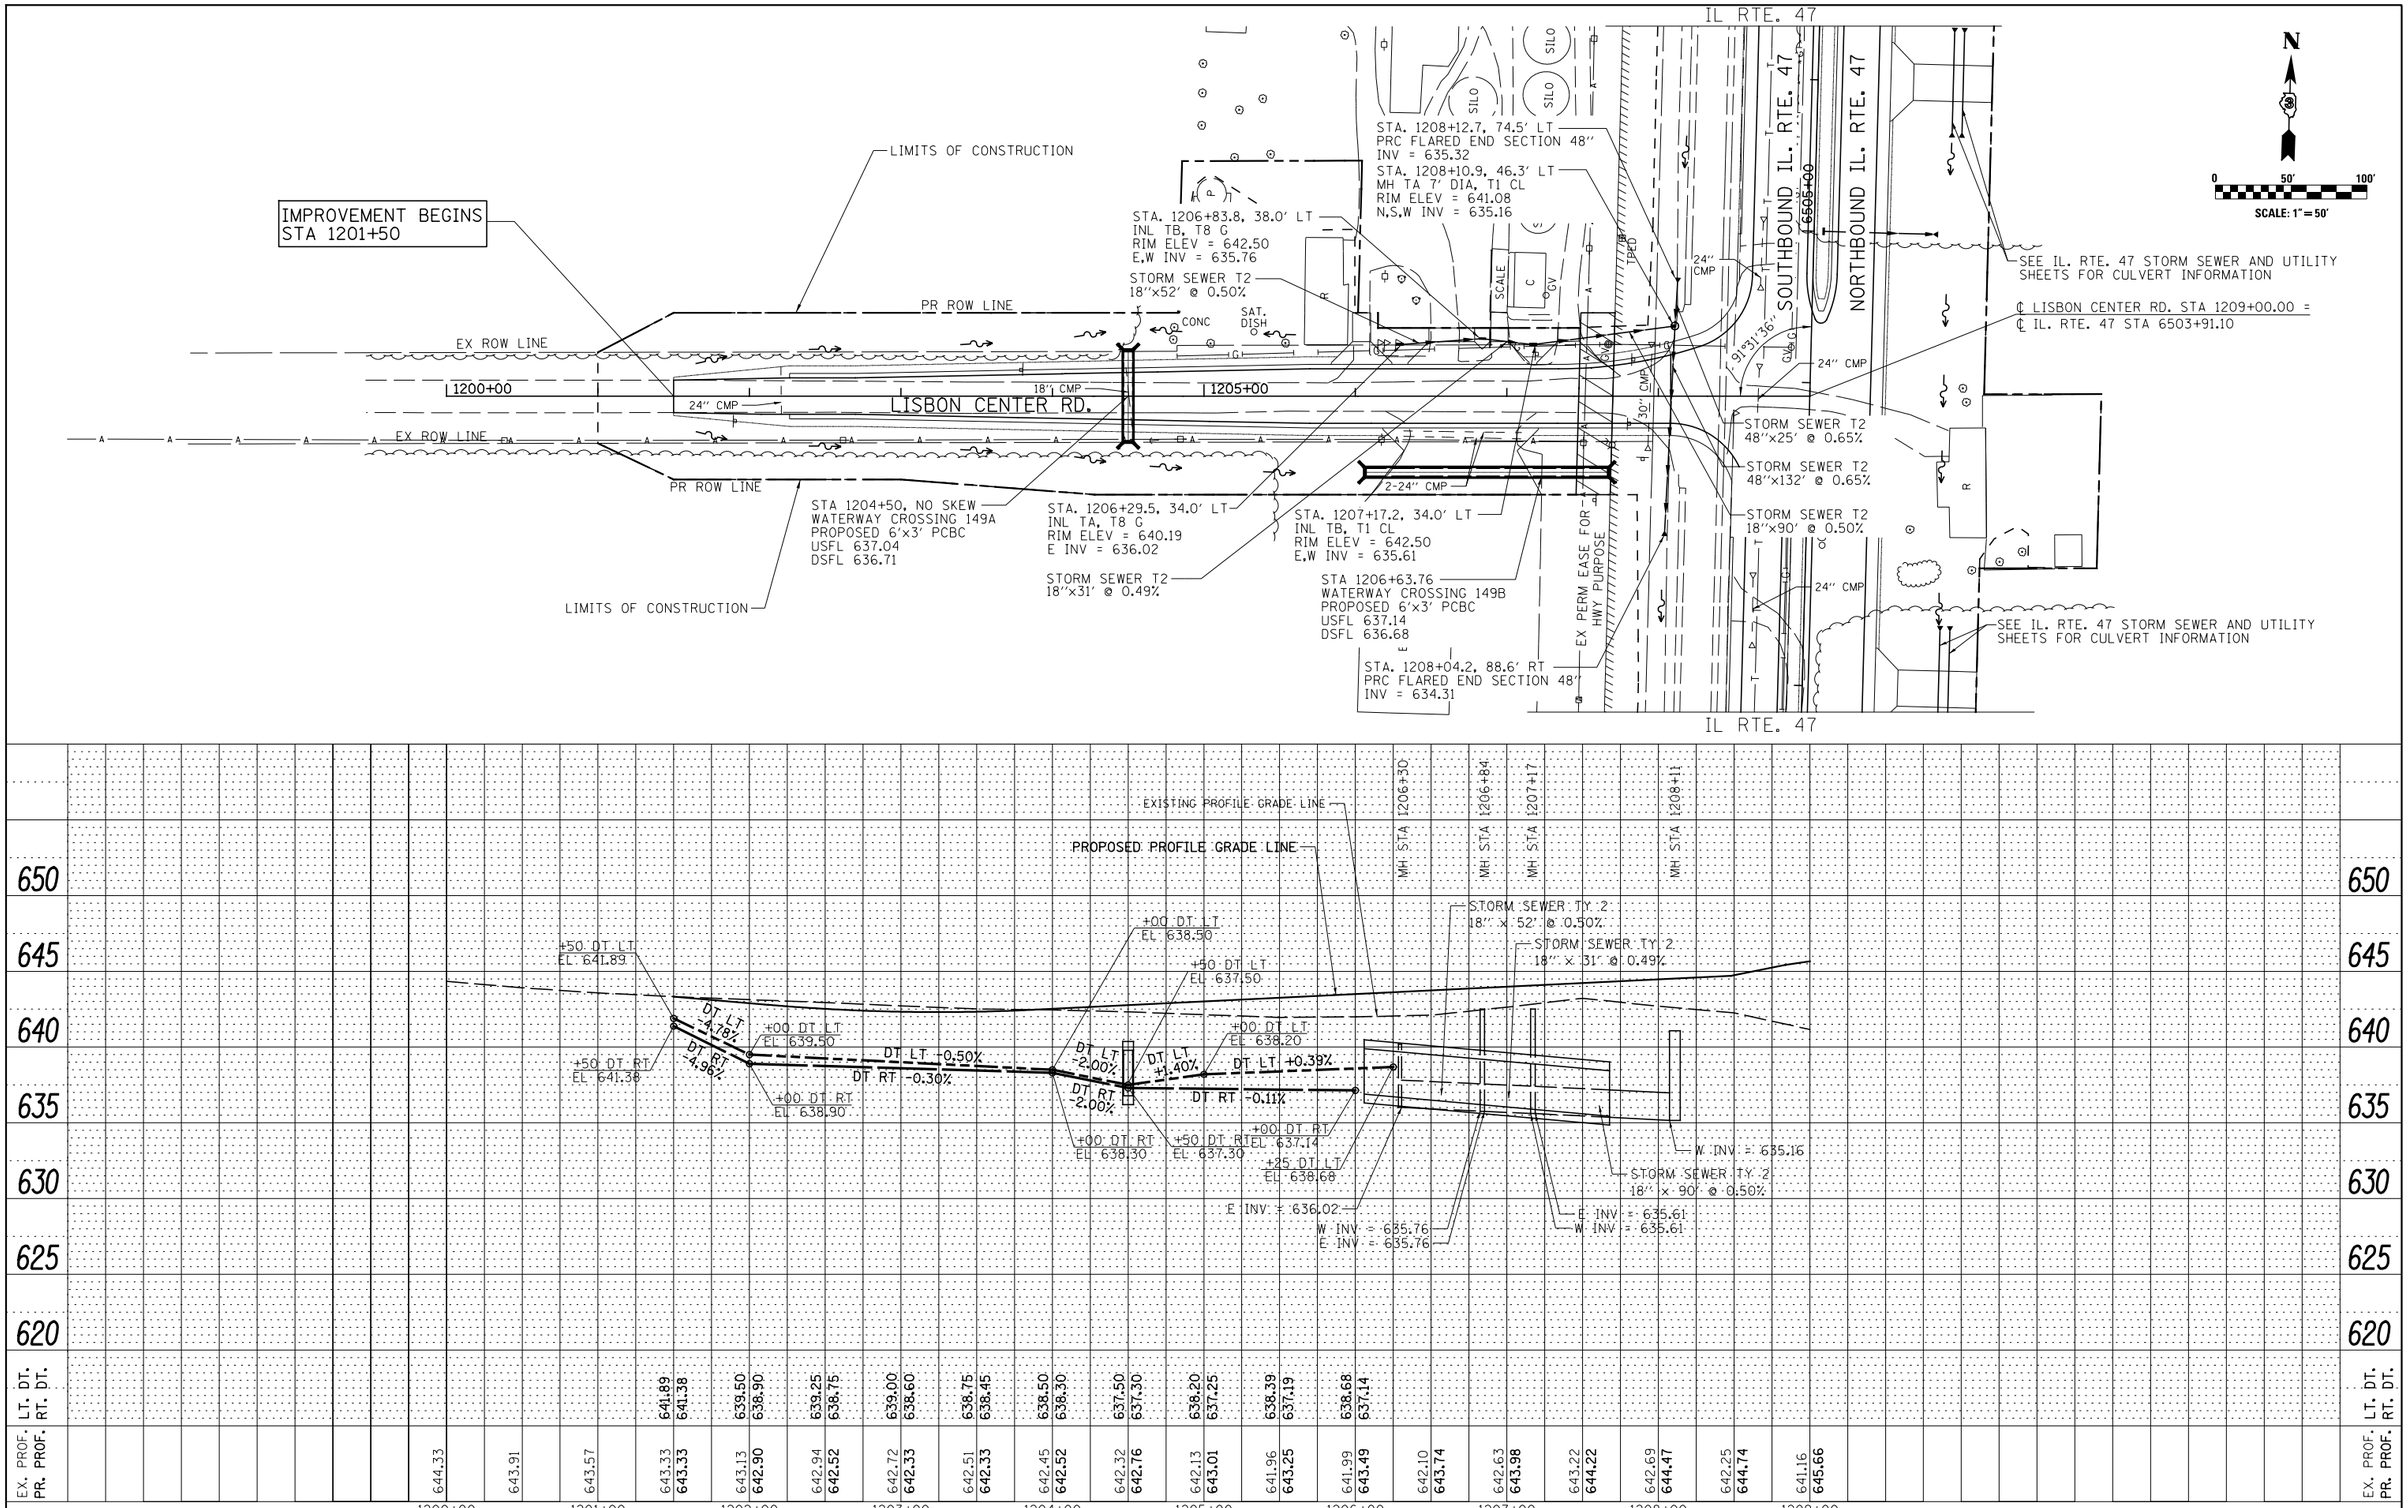

PLAN		BY	DATE
SURVEYED			
PLOTTED			
ALIGNMENT CHECKED			
RT. OF WAY CHECKED			
CADD FILE NAME			
NOTE BOOK NO.			

PROFILE		BY	DATE
SURVEYED			
PLOTTED			
PROFILE CHECKED			
BM. NOTED			
STRUCTURE NOTATNS CHKD			
NOTE BOOK NO.			

FILE NAME = V:\3195\66B84 (North Section)\CADD Sheets\0366B84-sht-drain-35.dgn	USER NAME = bdecraene	DESIGNED - JJR	REVISED -
		DRAWN - JJR	REVISED -
	PLOT SCALE = 100.0000 ' / in.	CHECKED - GRE	REVISED -
SHT_PLNPROF	PLOT DATE = 7/14/2014	DATE - 7/01/2014	REVISED -

STATE OF ILLINOIS
DEPARTMENT OF TRANSPORTATION

LISBON CENTER RD.
STORM SEWER AND UTILITIES PLAN & PROFILE

SCALE: H=50 V=5 | SHEET 35 OF 39 SHEETS | STA. 1201+50 TO STA.1209+00

F.A.P. RTE.	SECTION	COUNTY	TOTAL SHEETS	SHEET NO.
326	(109, 110)R-1	KENDALL	619	275

CONTRACT NO. 66B84

ILLINOIS FED. AID PROJECT