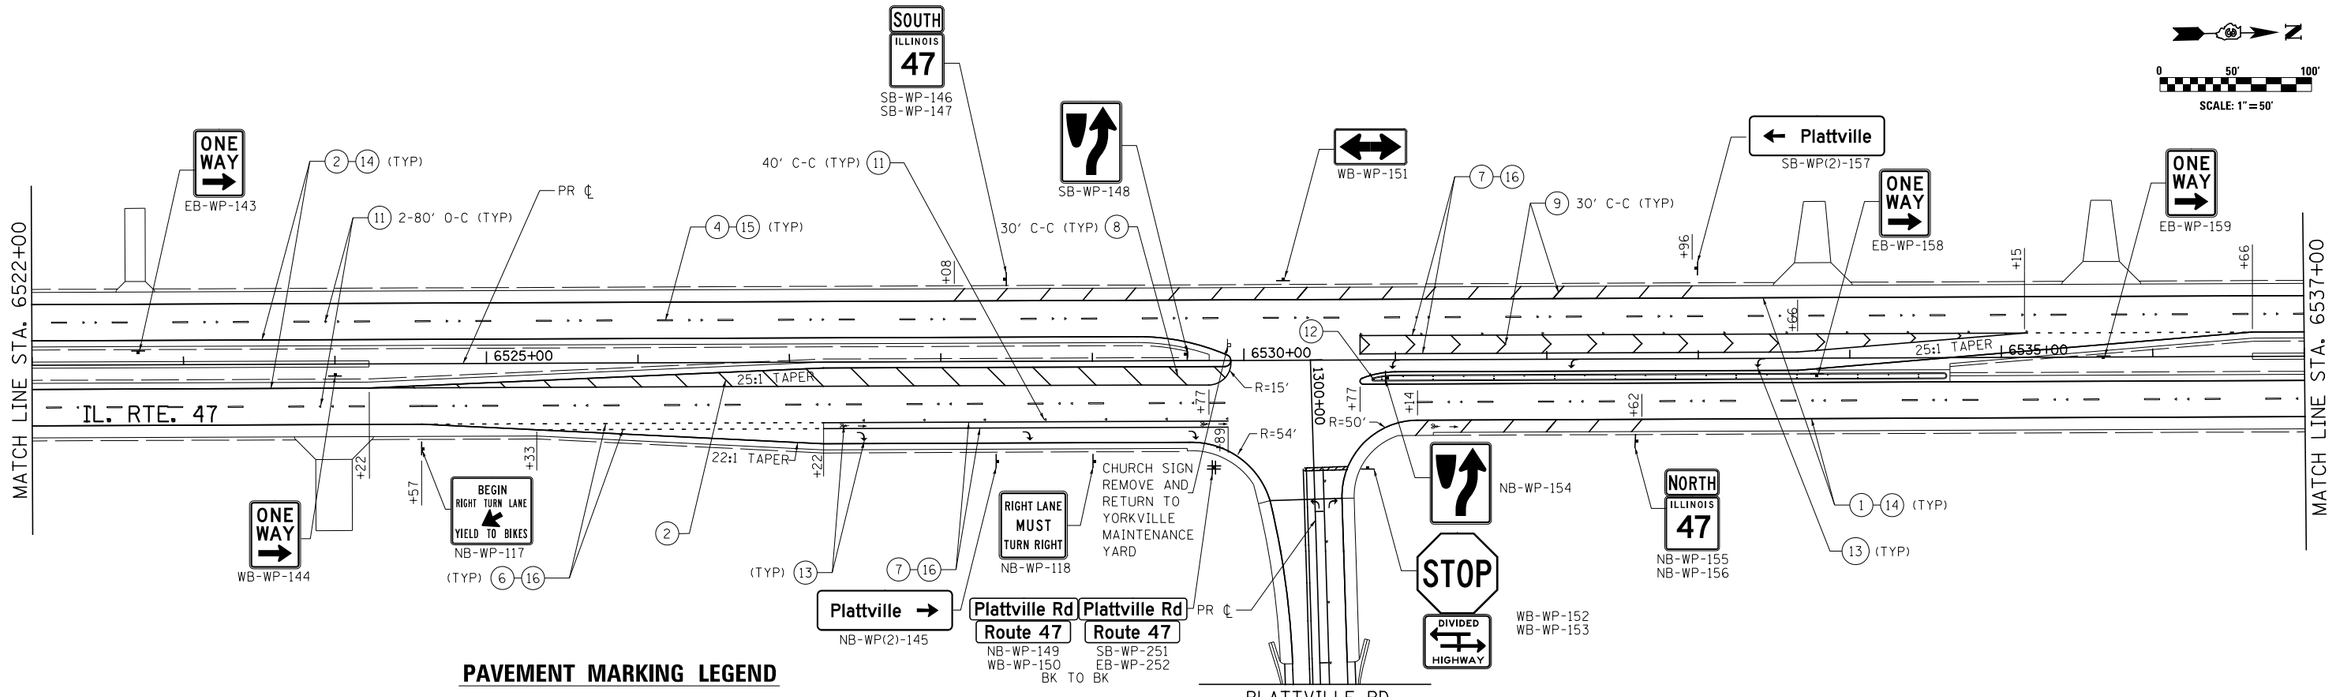

PAVEMENT MARKING LEGEND

1. MODIFIED URETHANE PM - LINE 4" (SOLID WHITE)
2. MODIFIED URETHANE PM - LINE 4" (SOLID YELLOW)
3. MODIFIED URETHANE PM LINE (WHITE 2' DASH-6' SKIP)
4. PREFORMED PLASTIC PM TB INL L6 (WHITE 10' DASH-30' SKIP)
5. MODIFIED URETHANE PM - LINE 4" (DOUBLE YELLOW)
6. MODIFIED URETHANE PM - LINE 8" (WHITE 2' DASH-6' SKIP)
7. MODIFIED URETHANE PM - LINE 8" (SOLID WHITE)
8. MODIFIED URETHANE PM - LINE 12" (SOLID YELLOW)
9. MODIFIED URETHANE PM - LINE 12" (SOLID WHITE)
10. MODIFIED URETHANE PM - LINE 24" (SOLID WHITE)
11. RAISED REFLECTIVE PM (ONE-WAY CRYSTAL)
12. PRISMATIC CURB REFLECTOR
13. MODIFIED URETHANE PM - LETTERS & SYMBOLS
14. GROOVING FOR RECESSED PAVEMENT MARKING 5"
15. GROOVING FOR RECESSED PAVEMENT MARKING 7"
16. GROOVING FOR RECESSED PAVEMENT MARKING 9"
17. RAISED REFLECTIVE PM (TWO-WAY AMBER)

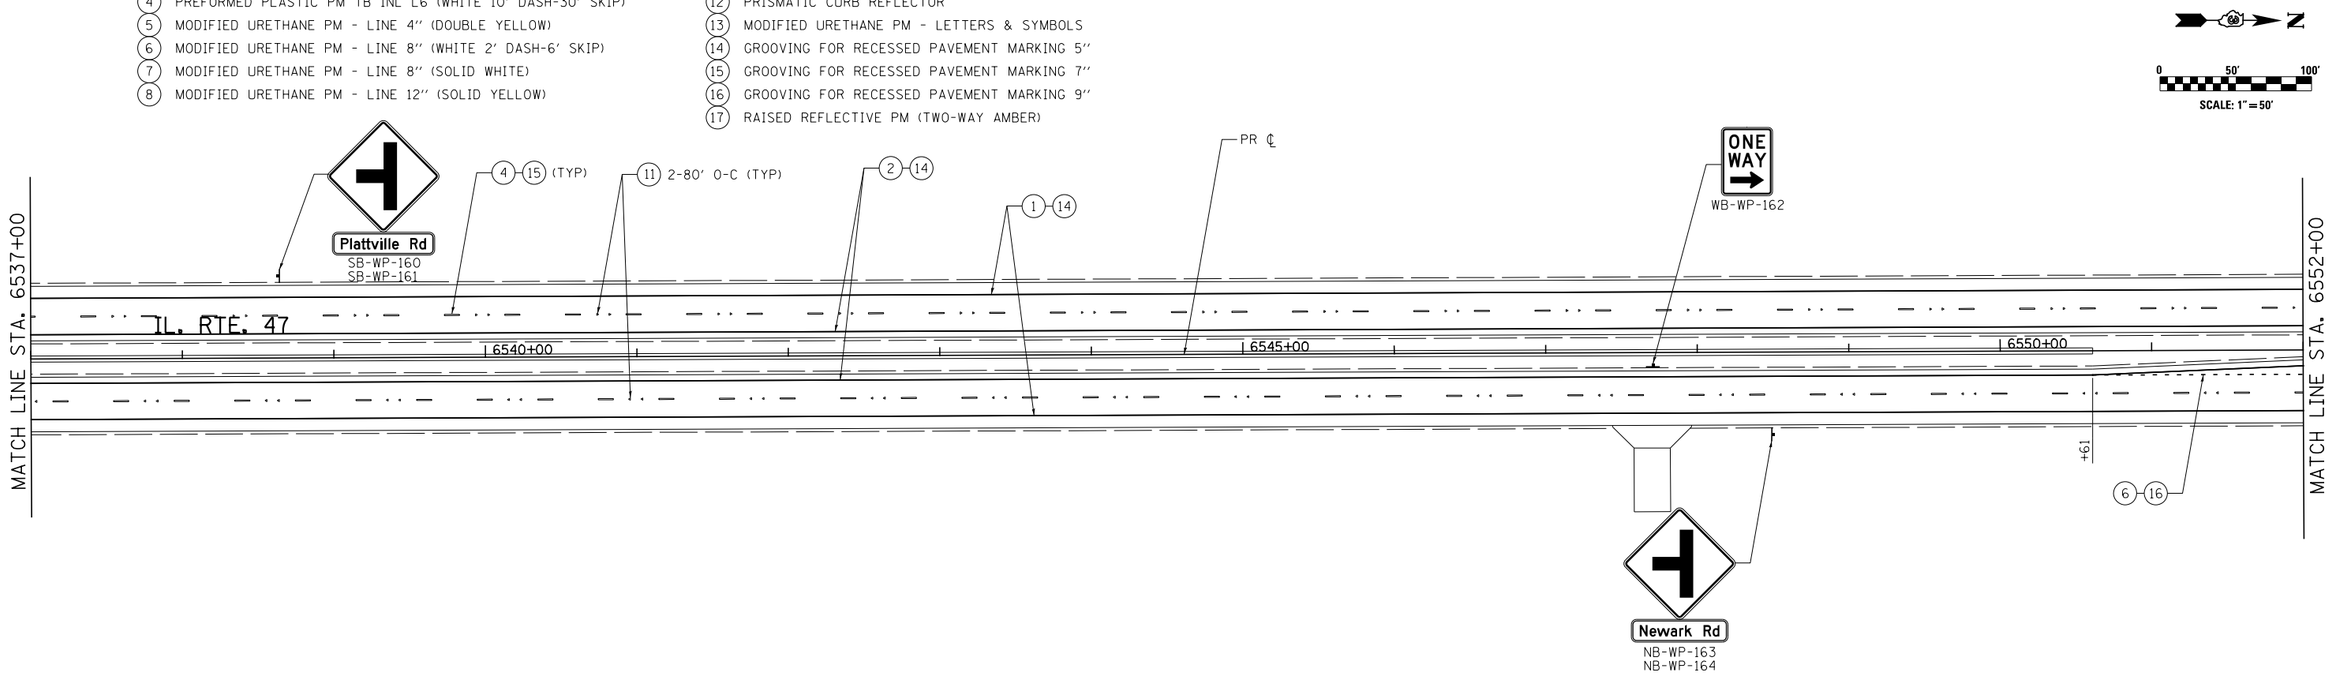

FILE NAME = V:\3195\66B84 (North Section)\CADD Sheets\D366B84-sht-pmk-10.dgn	USER NAME = bdecraene	DESIGNED - SL	REVISED -
		DRAWN - SL	REVISED -
	PLOT SCALE = 100.0000 ' / in.	CHECKED - ST	REVISED -
SHT_DOUBLE PLAN	PLOT DATE = 7/14/2014	DATE - 7/01/2014	REVISED -

STATE OF ILLINOIS
DEPARTMENT OF TRANSPORTATION

IL. RTE. 47
PAVEMENT MARKING AND SIGNING PLANS

SCALE: 1"=50' | SHEET NO. 10 OF 20 SHEETS | STA. 6522+00 TO STA. 6552+00

F.A.P. RTE.	SECTION	COUNTY	TOTAL SHEETS	SHEET NO.
326	(109, 110)R-1	KENDALL	619	323
		CONTRACT NO. 66B84		
		ILLINOIS FED. AID PROJECT		