SIGN DETAIL
1:50

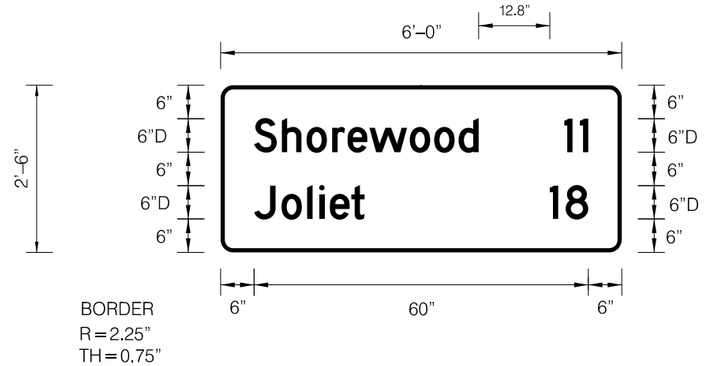

SIGN NUMBER	EB–WP(2)–238	
WIDTH x HGHT.	6'–0" x 2'–6"	
BORDER WIDTH	0.75"	
CORNER RADIUS	2.25"	
MOUNTING	Ground, STA. 1015+98	
BACKGROUND	TYPE:	Reflective
	COLOR:	Green
LEGEND/BORDER	TYPE:	Reflective
	COLOR:	White / White

SYMBOL	ROT	X	Y	WID	HT

Panel Style: guide_con_distance.ssi
Dimensions are in inches.tenths

Panel Style: guide_sign_distance.ssi
M.U.T.C.D.: 2009 Edition

Letter locations are panel edge to lower left corner

LETTER POSITIONS (X)

																																				LENGTH	SERIES / SIZE
S	h	o	r	e	w	o	o	d		1	1																										D 2000
6	11	15.4	20.1	22.8	26.7	34	38.4	42.7		61.7	64.5																									66	6/4.4
J	o	l	i	e	t		1	8																													D 2000
6	10.9	15.6	17.7	19.6	23.5		59.1	61.9																												66	6/4.4

FILE NAME =	USER NAME = bdecraene	DESIGNED - SL	REVISED -
V:\3195\66B84 (North Section)\CADD Sheets\D366B84-sht-pmk-25.dgn		DRAWN - SL	REVISED -
	PLOT SCALE = 68.0000 ' / in.	CHECKED - ST	REVISED -
SHT_PLAN	PLOT DATE = 7/14/2014	DATE - 7/01/2014	REVISED -

STATE OF ILLINOIS
DEPARTMENT OF TRANSPORTATION

IL. RTE. 47
SIGNING DETAILS

SCALE: 1"=50' | SHEET NO. 5 OF 17 SHEETS | STA. | TO STA.

F.A.P. RTE.	SECTION	COUNTY	TOTAL SHEETS	SHEET NO.
326	(109, 110)R-1	KENDALL	619	338

CONTRACT NO. 66B84

ILLINOIS FED. AID PROJECT