SIGN DETAIL

1:50

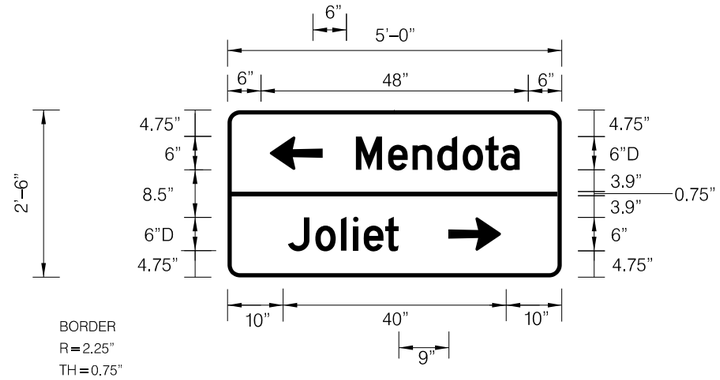

SIGN NUMBER	NB–WP(2)–83
WIDTH x HGHT.	5'–0" x 2'–6"
BORDER WIDTH	0.75"
CORNER RADIUS	2.25"
MOUNTING	Ground, STA. 6447+42
BACKGROUND	TYPE: Reflective
	COLOR: Green
LEGEND/BORDER	TYPE: Reflective
	COLOR: White / White

SYMBOL	ROT	X	Y	WID	HT
AR_Type D	90	7.6	19.4	6	9
AR_Type D	270	39.6	4.8	6	9

Panel Style: guide_con_destination.ssi
Dimensions are in inches.tenths

Panel Style: guide_sign_distance.ssi
M.U.T.C.D.: 2009 Edition

Letter locations are panel edge to lower left corner

LETTER POSITIONS (X)

M	e	n	d	o	t	a																										LENGTH	SERIES / SIZE
22.3	28.1	32.4	36.9	41.4	45.5	48.3																										29.4	D 2000 6/4.4
J	o	l	i	e	t																												
10.1	15.0	19.6	21.8	23.7	27.6																											19.9	D 2000 6/4.4

FILE NAME =	USER NAME = bdecraene	DESIGNED - SL	REVISED -
V:\3195\66B84 (North Section)\CADD Sheets\D366B84-sht-pmk-26.dgn		DRAWN - SL	REVISED -
	PLOT SCALE = 68.0000 ' / in.	CHECKED - ST	REVISED -
SHT_PLAN	PLOT DATE = 7/14/2014	DATE - 7/01/2014	REVISED -

STATE OF ILLINOIS
DEPARTMENT OF TRANSPORTATION

IL. RTE. 47
SIGNING DETAILS

SCALE: 1"=50' | SHEET NO. 6 OF 17 SHEETS | STA. | TO STA.

F.A.P. RTE.	SECTION	COUNTY	TOTAL SHEETS	SHEET NO.
326	(109, 110)R-1	KENDALL	619	339
		CONTRACT NO. 66B84		
	ILLINOIS	FED. AID PROJECT		