SIGN DETAIL

1:50

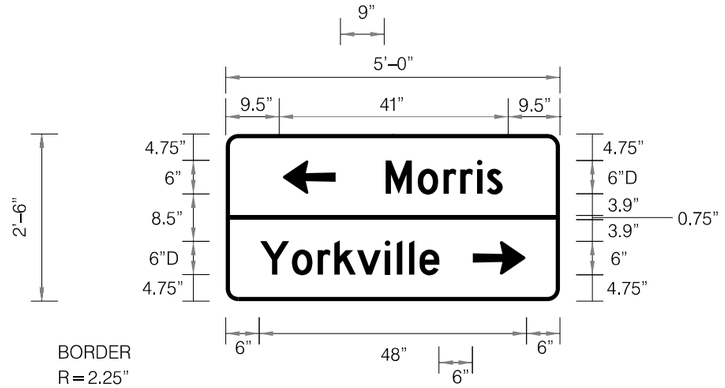

BORDER
R = 2.25”
TH = 0.75”

SIGN NUMBER	WB–WP(2)–237
WIDTH x HGHT.	5’–0” x 2’–6”
BORDER WIDTH	0.75”
CORNER RADIUS	2.25”
MOUNTING	Ground, STA. 1013 + 00
BACKGROUND	TYPE: Reflective
	COLOR: Green
LEGEND/BORDER	TYPE: Reflective
	COLOR: White / White

SYMBOL	ROT	X	Y	WID	HT
AR_Type D	90	10.2	19.3	6	9
AR_Type D	270	44.3	4.8	6	9

Panel Style: guide_con_destination.ssi
Dimensions are in inches.tenths

Panel Style: guide_sign_distance.ssi
M.U.T.C.D.: 2009 Edition

Letter locations are panel edge to lower left corner

LETTER POSITIONS (X)

M	o	r	r	i	s																												LENGTH	SERIES / SIZE
28.0	34.6	38.4	41.4	44.4	46.2																												21	D 2000 6⁄4.4
Y	o	r	k	v	i	l	l	e																										D 2000
7.5	11.1	15.8	18.8	22.8	27.8	30.0	32.1	34.1																									32.2	6⁄4.4

FILE NAME =	USER NAME = bdecraene	DESIGNED - SL	REVISED -
V:\3195\66B84 (North Section)\CADD Sheets\D366B84-sht-pmk-29.dgn		DRAWN - SL	REVISED -
	PLOT SCALE = 68.0000 ’ / in.	CHECKED - ST	REVISED -
SHT_PLAN	PLOT DATE = 7/14/2014	DATE - 7/01/2014	REVISED -

STATE OF ILLINOIS
DEPARTMENT OF TRANSPORTATION

IL. RTE. 47
SIGNING DETAILS

SCALE: 1”=50’ | SHEET NO. 9 OF 17 SHEETS | STA. | TO STA.

F.A.P. RTE.	SECTION	COUNTY	TOTAL SHEETS	SHEET NO.
326	(109, 110)R-1	KENDALL	619	342
		CONTRACT NO. 66B84		
	ILLINOIS	FED. AID PROJECT		