SIGN DETAIL

1:50

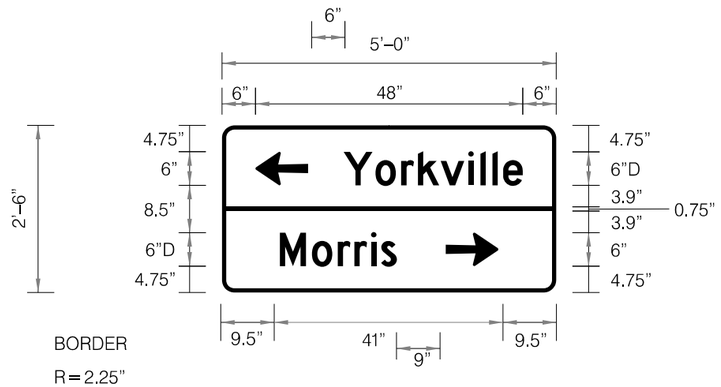

BORDER

R = 2.25”

TH = 0.75”

SIGN NUMBER	EB–WP(2)–166
WIDTH x HGHT.	5’–0” x 2’–6”
BORDER WIDTH	0.75”
CORNER RADIUS	2.25”
MOUNTING	Ground, STA. 1007 + 29
BACKGROUND	TYPE: Reflective
	COLOR: Green
LEGEND/BORDER	TYPE: Reflective
	COLOR: White / White

SYMBOL	ROT	X	Y	WID	HT
AR_Type D	90	6	19.3	6	9
AR_Type D	270	40.2	4.8	6	9

Panel Style: guide_con_destination.ssi

Dimensions are in inches.tenths

Panel Style: guide_sign_distance.ssi

M.U.T.C.D.: 2009 Edition

Letter locations are panel edge to lower left corner

LETTER POSITIONS (X)																																		LENGTH	SERIES / SIZE
Y	o	r	k	v	i	l	l	e																											D 2000
21.1	26.8	31.4	34.4	38.4	43.4	45.6	47.7	49.7																										32.2	6/4.4
M	o	r	r	i	s																														D 2000
9.6	15.4	20.0	23.0	26.0	27.8																													21	6/4.4

FILE NAME =	USER NAME = bdecraene	DESIGNED - SL	REVISED -
V:\3195\66B84 (North Section)\CADD Sheets\D366B84-sht-pmk-30.dgn		DRAWN - SL	REVISED -
	PLOT SCALE = 68.0000 ’ / in.	CHECKED - ST	REVISED -
SHT_PLAN	PLOT DATE = 7/14/2014	DATE - 7/01/2014	REVISED -

STATE OF ILLINOIS
DEPARTMENT OF TRANSPORTATION

IL. RTE. 47
SIGNING DETAILS

SCALE: 1”=50’ | SHEET NO. 10 OF 17 SHEETS | STA. | TO STA.

F.A.P. RTE.	SECTION	COUNTY	TOTAL SHEETS	SHEET NO.
326	(109, 110)R-1	KENDALL	619	343
		CONTRACT NO. 66B84		
	ILLINOIS	FED. AID PROJECT		