| FINAL SURVEY | NOTE BOOK | NO. |
|---|---|---|
| SURVEYED | BY | |
| PLOTTED | | |
| TEMPLATE | | |
| AREAS | | |
| AREAS CHECKED | | DATE |

| ORIGINAL SURVEY | NOTE BOOK | NO. |
|---|---|---|
| SURVEYED | BY | |
| PLOTTED | | |
| TEMPLATE | | |
| AREAS | | |
| AREAS CHECKED | | DATE |

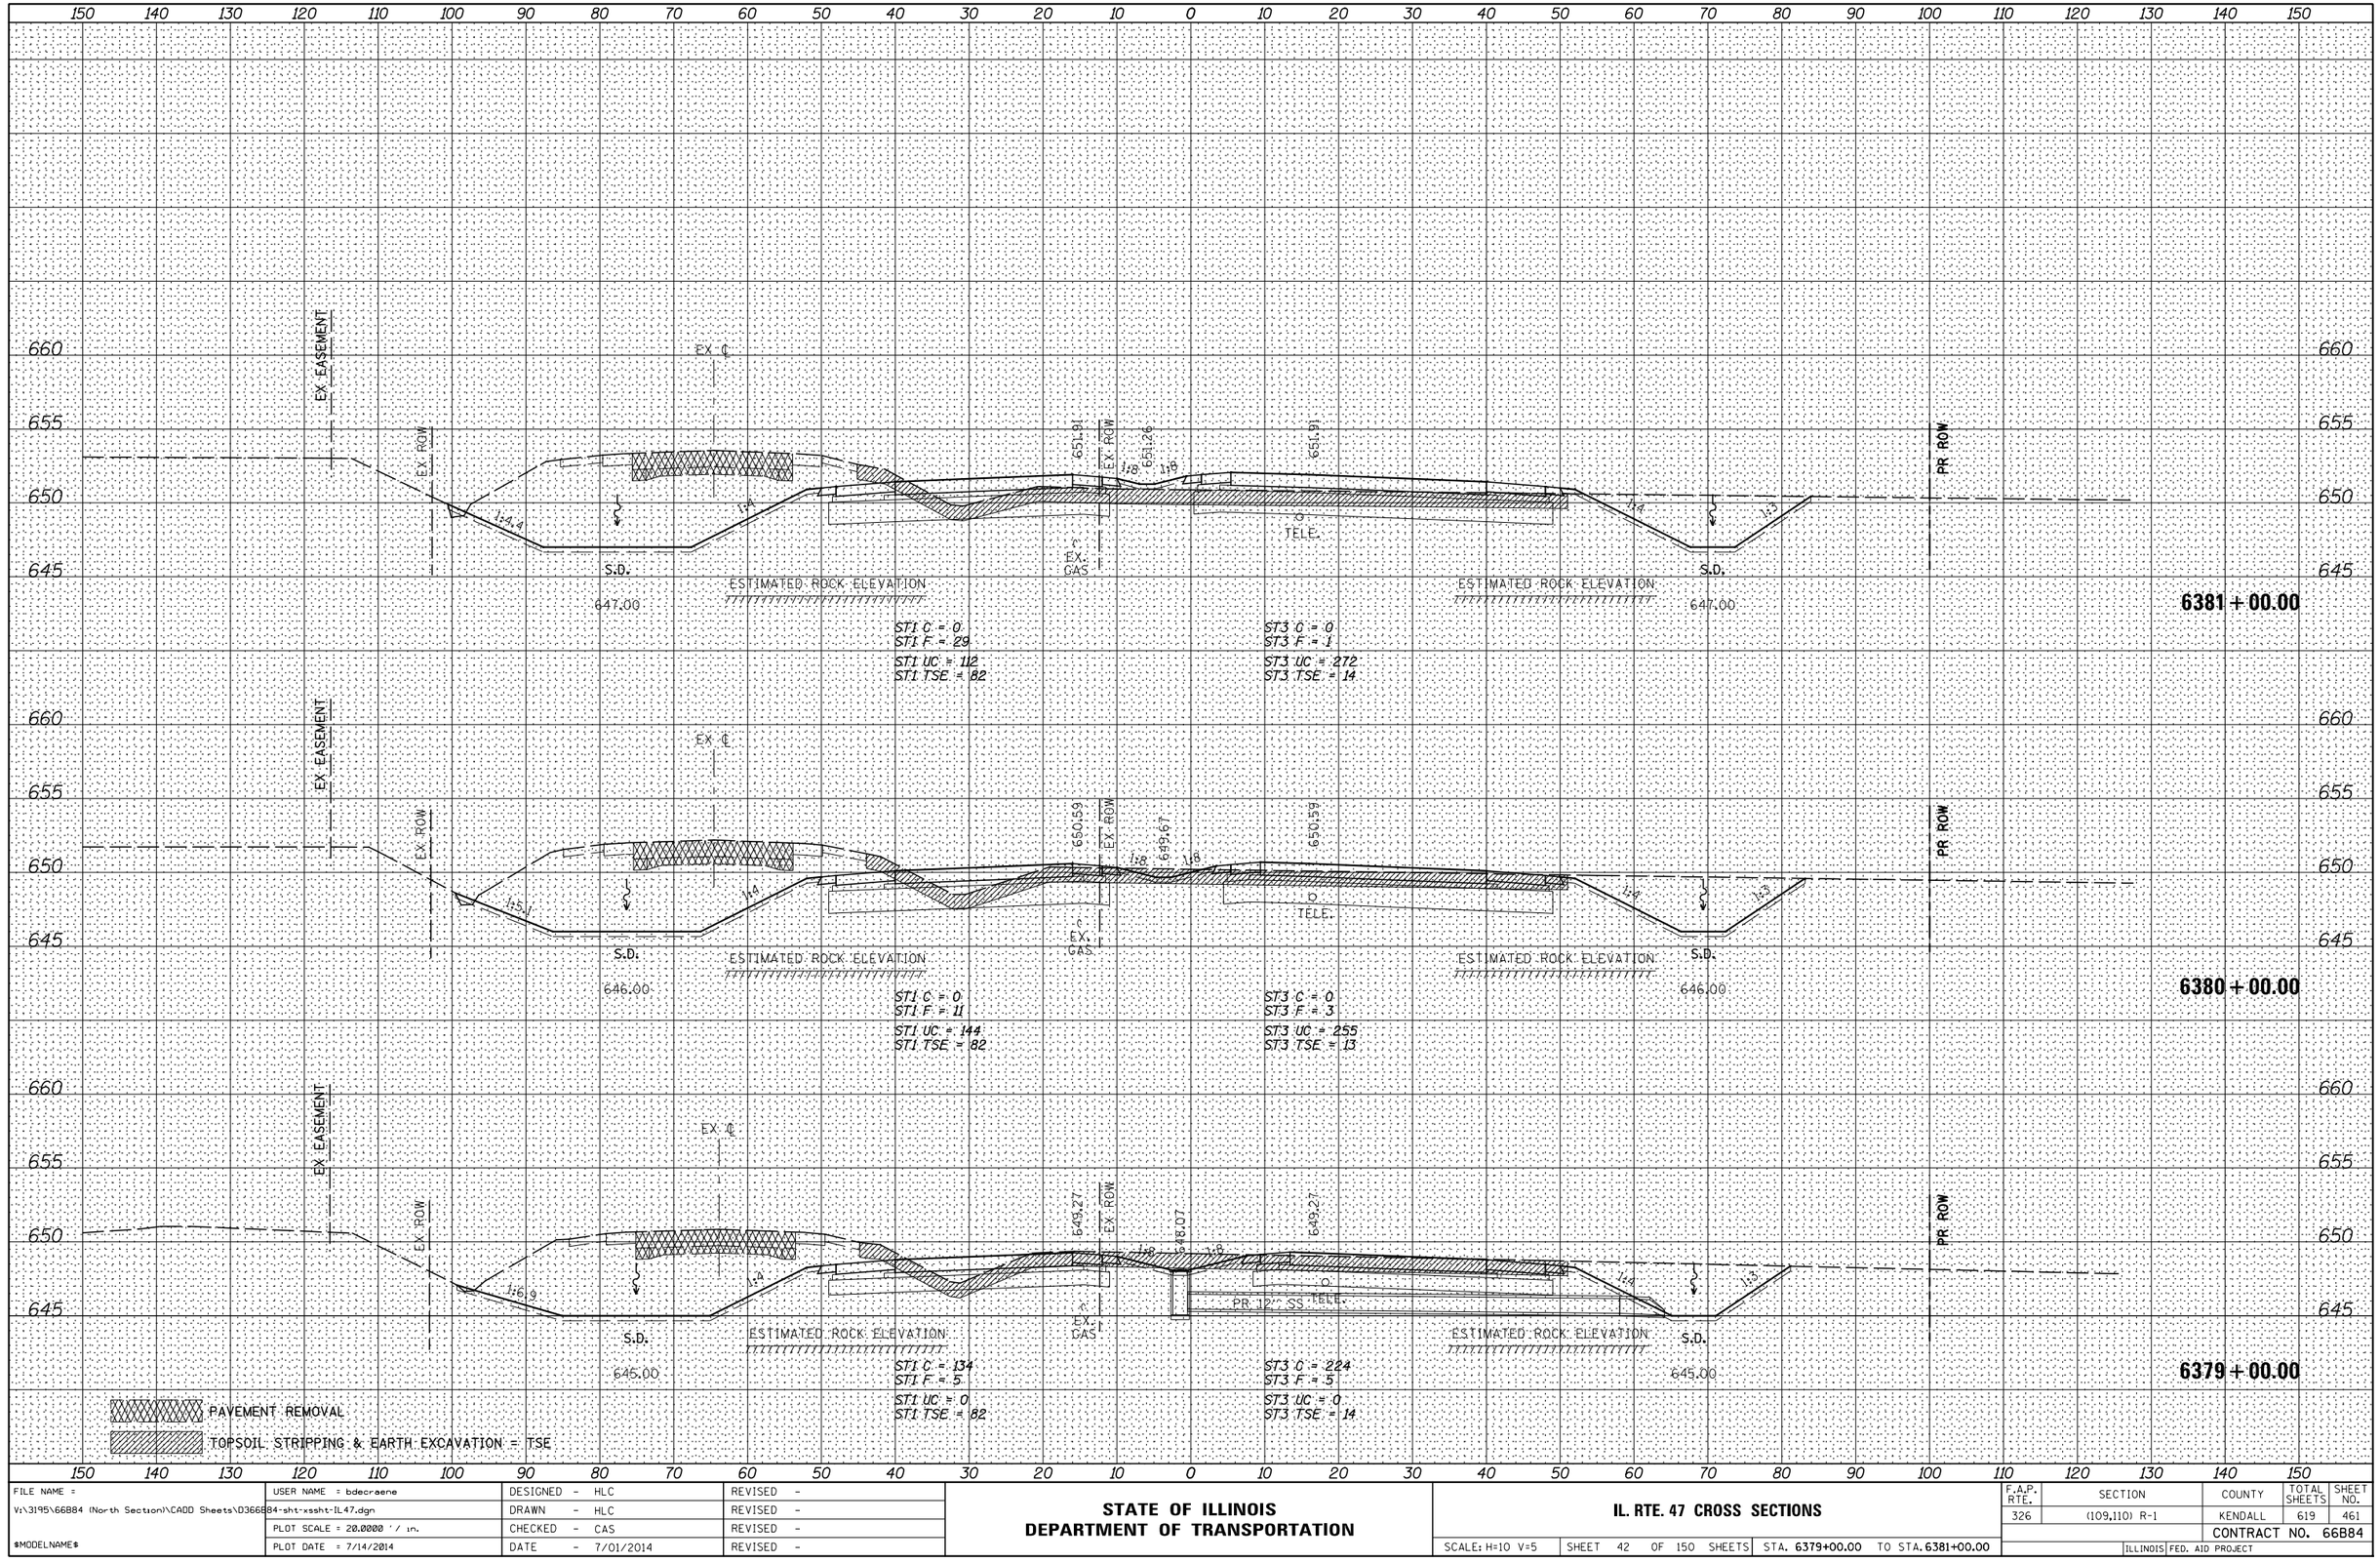


| | | | |
|---|---|---|---|
| FILE NAME = V:\3195\66B84 (North Section)\CADD Sheets\D366B84-sht-xssht-IL47.dgn | USER NAME = bdecraene | DESIGNED - HLC | REVISED - |
| | | DRAWN - HLC | REVISED - |
| $MODELNAME$ | PLOT SCALE = 20.0000 ' / in. | CHECKED - CAS | REVISED - |
| | PLOT DATE = 7/14/2014 | DATE - 7/01/2014 | REVISED - |

**STATE OF ILLINOIS**
**DEPARTMENT OF TRANSPORTATION**

**IL. RTE. 47 CROSS SECTIONS**

SCALE: H=10 V=5 | SHEET 42 OF 150 SHEETS | STA. 6379+00.00 TO STA. 6381+00.00

| F.A.P. RTE. | SECTION | COUNTY | TOTAL SHEETS | SHEET NO. |
|---|---|---|---|---|
| 326 | (109,110) R-1 | KENDALL | 619 | 461 |
| | | CONTRACT NO. 66B84 | | |
| | ILLINOIS FED. AID PROJECT | | | |