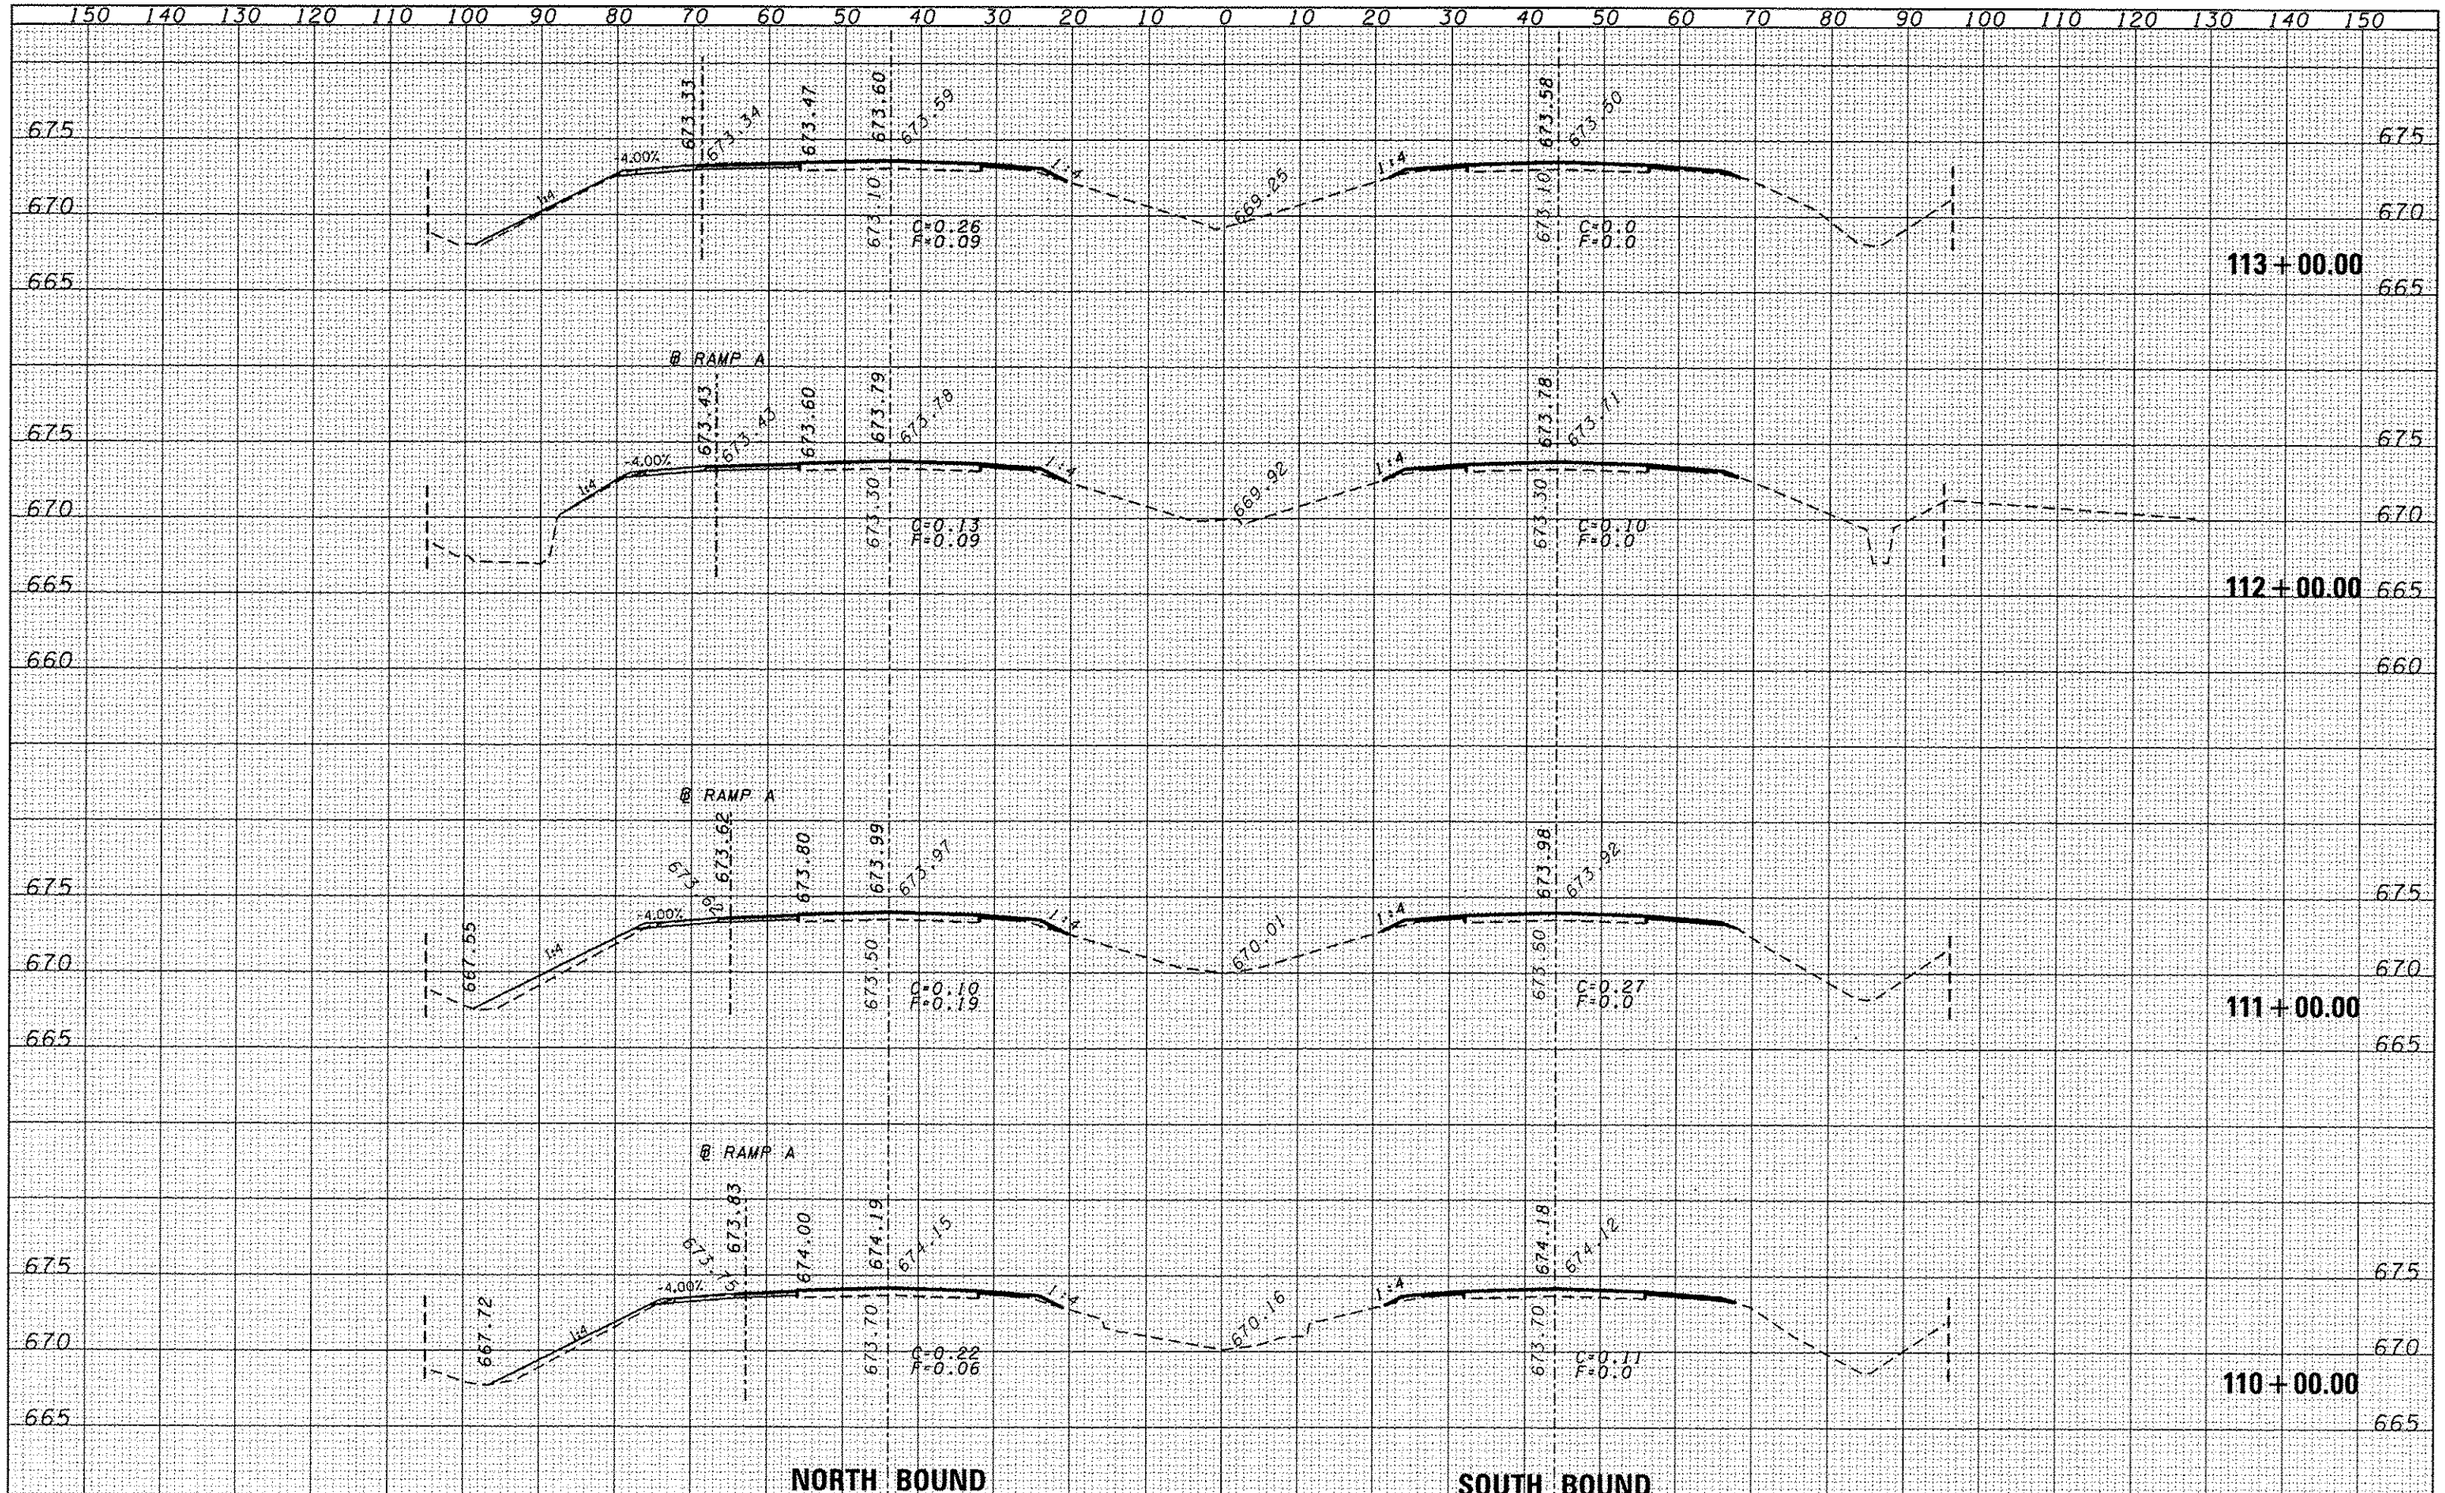

FILE NAME = c:\pw_work\pwidot\duncanbd\d0315542\D366C53-sht-xssht.dgn	USER NAME = duncanbd	DESIGNED -	REVISED -
	PLOT SCALE = 20.0000 ' / in.	DRAWN -	REVISED -
	PLOT DATE = 6/10/2014	CHECKED -	REVISED -
		DATE -	REVISED -

STATE OF ILLINOIS
DEPARTMENT OF TRANSPORTATION

CROSS SECTIONS

SCALE: | SHEET NO. OF SHEETS | STA. 110+00.00 TO STA. 113+00.00

F.A.I. RTE.	SECTION	COUNTY	TOTAL SHEETS	SHEET NO.
57	(38-3)RS-2	IROQUOIS	186	52

CONTRACT NO. 66C53

FED. ROAD DIST. NO. | ILLINOIS | FED. AID PROJECT

FINAL SURVEY: NOTE BOOK NO. | SURVEYED | PLOTTED | TEMPLATE | AREAS | AREAS CHECKED | BY | DATE

ORIGINAL SURVEY: NOTE BOOK NO. | SURVEYED | PLOTTED | TEMPLATE | AREAS | AREAS CHECKED | BY | DATE