| FINAL SURVEY | SURVEYED | BY | DATE |
|---|---|---|---|
| | PLOTTED | | |
| NOTE BOOK | TEMPLATE | | |
| NO. | AREAS | AREAS | CHECKED |

| ORIGINAL SURVEY | SURVEYED | BY | DATE |
|---|---|---|---|
| | PLOTTED | | |
| NOTE BOOK | TEMPLATE | | |
| NO. | AREAS | AREAS | CHECKED |

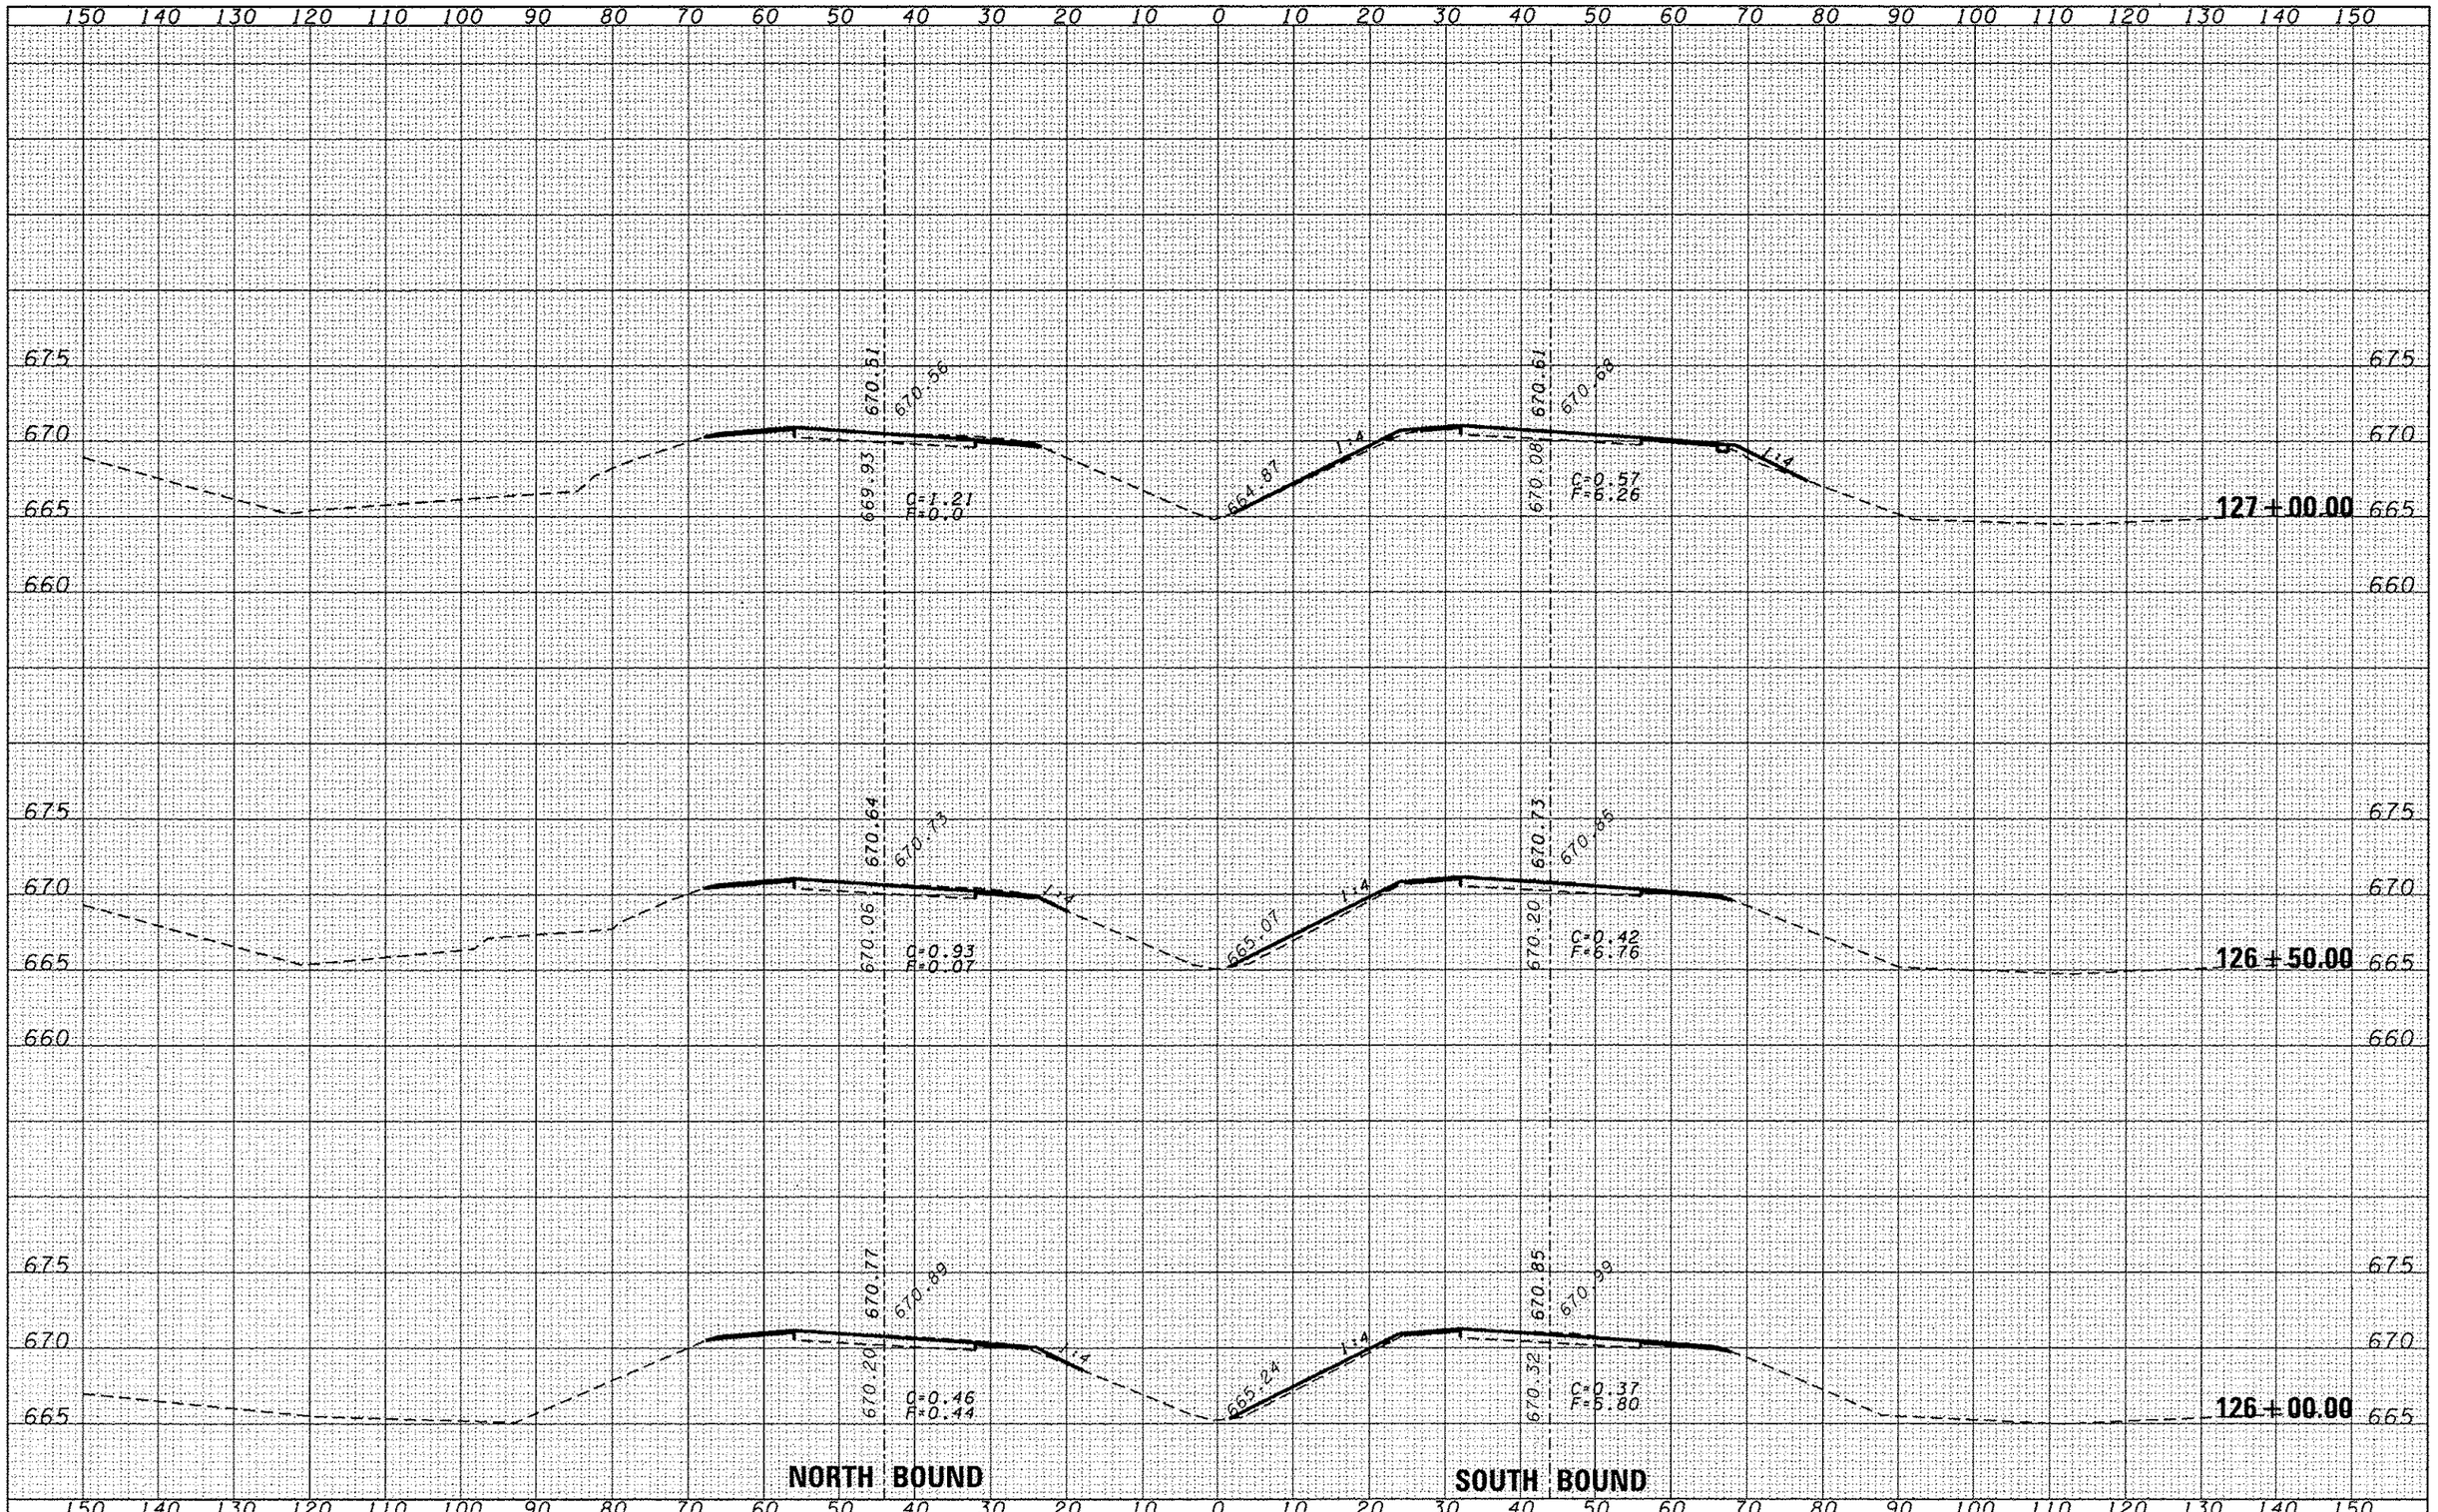


| FILE NAME = c:\pw_work\pwidot\duncanbd\d0315542\D366C53-sht-xsht.dgn | USER NAME = duncanbd | DESIGNED - | REVISED - |
|---|---|---|---|
| | | DRAWN - | REVISED - |
| | PLOT SCALE = 20.0000 ' / in. | CHECKED - | REVISED - |
| | PLOT DATE = 6/10/2014 | DATE - | REVISED - |

**STATE OF ILLINOIS**
**DEPARTMENT OF TRANSPORTATION**

# CROSS SECTIONS

SCALE: | SHEET NO. OF SHEETS | STA. 126+00.00 TO STA. 127+00.00

| F.A.I. RTE. | SECTION | COUNTY | TOTAL SHEETS | SHEET NO. |
|---|---|---|---|---|
| 57 | (38-3)RS-2 | IROQUOIS | 186 | 57 |
| | | CONTRACT NO. 66C53 | | |
| FED. ROAD DIST. NO. | ILLINOIS | FED. AID PROJECT | | |