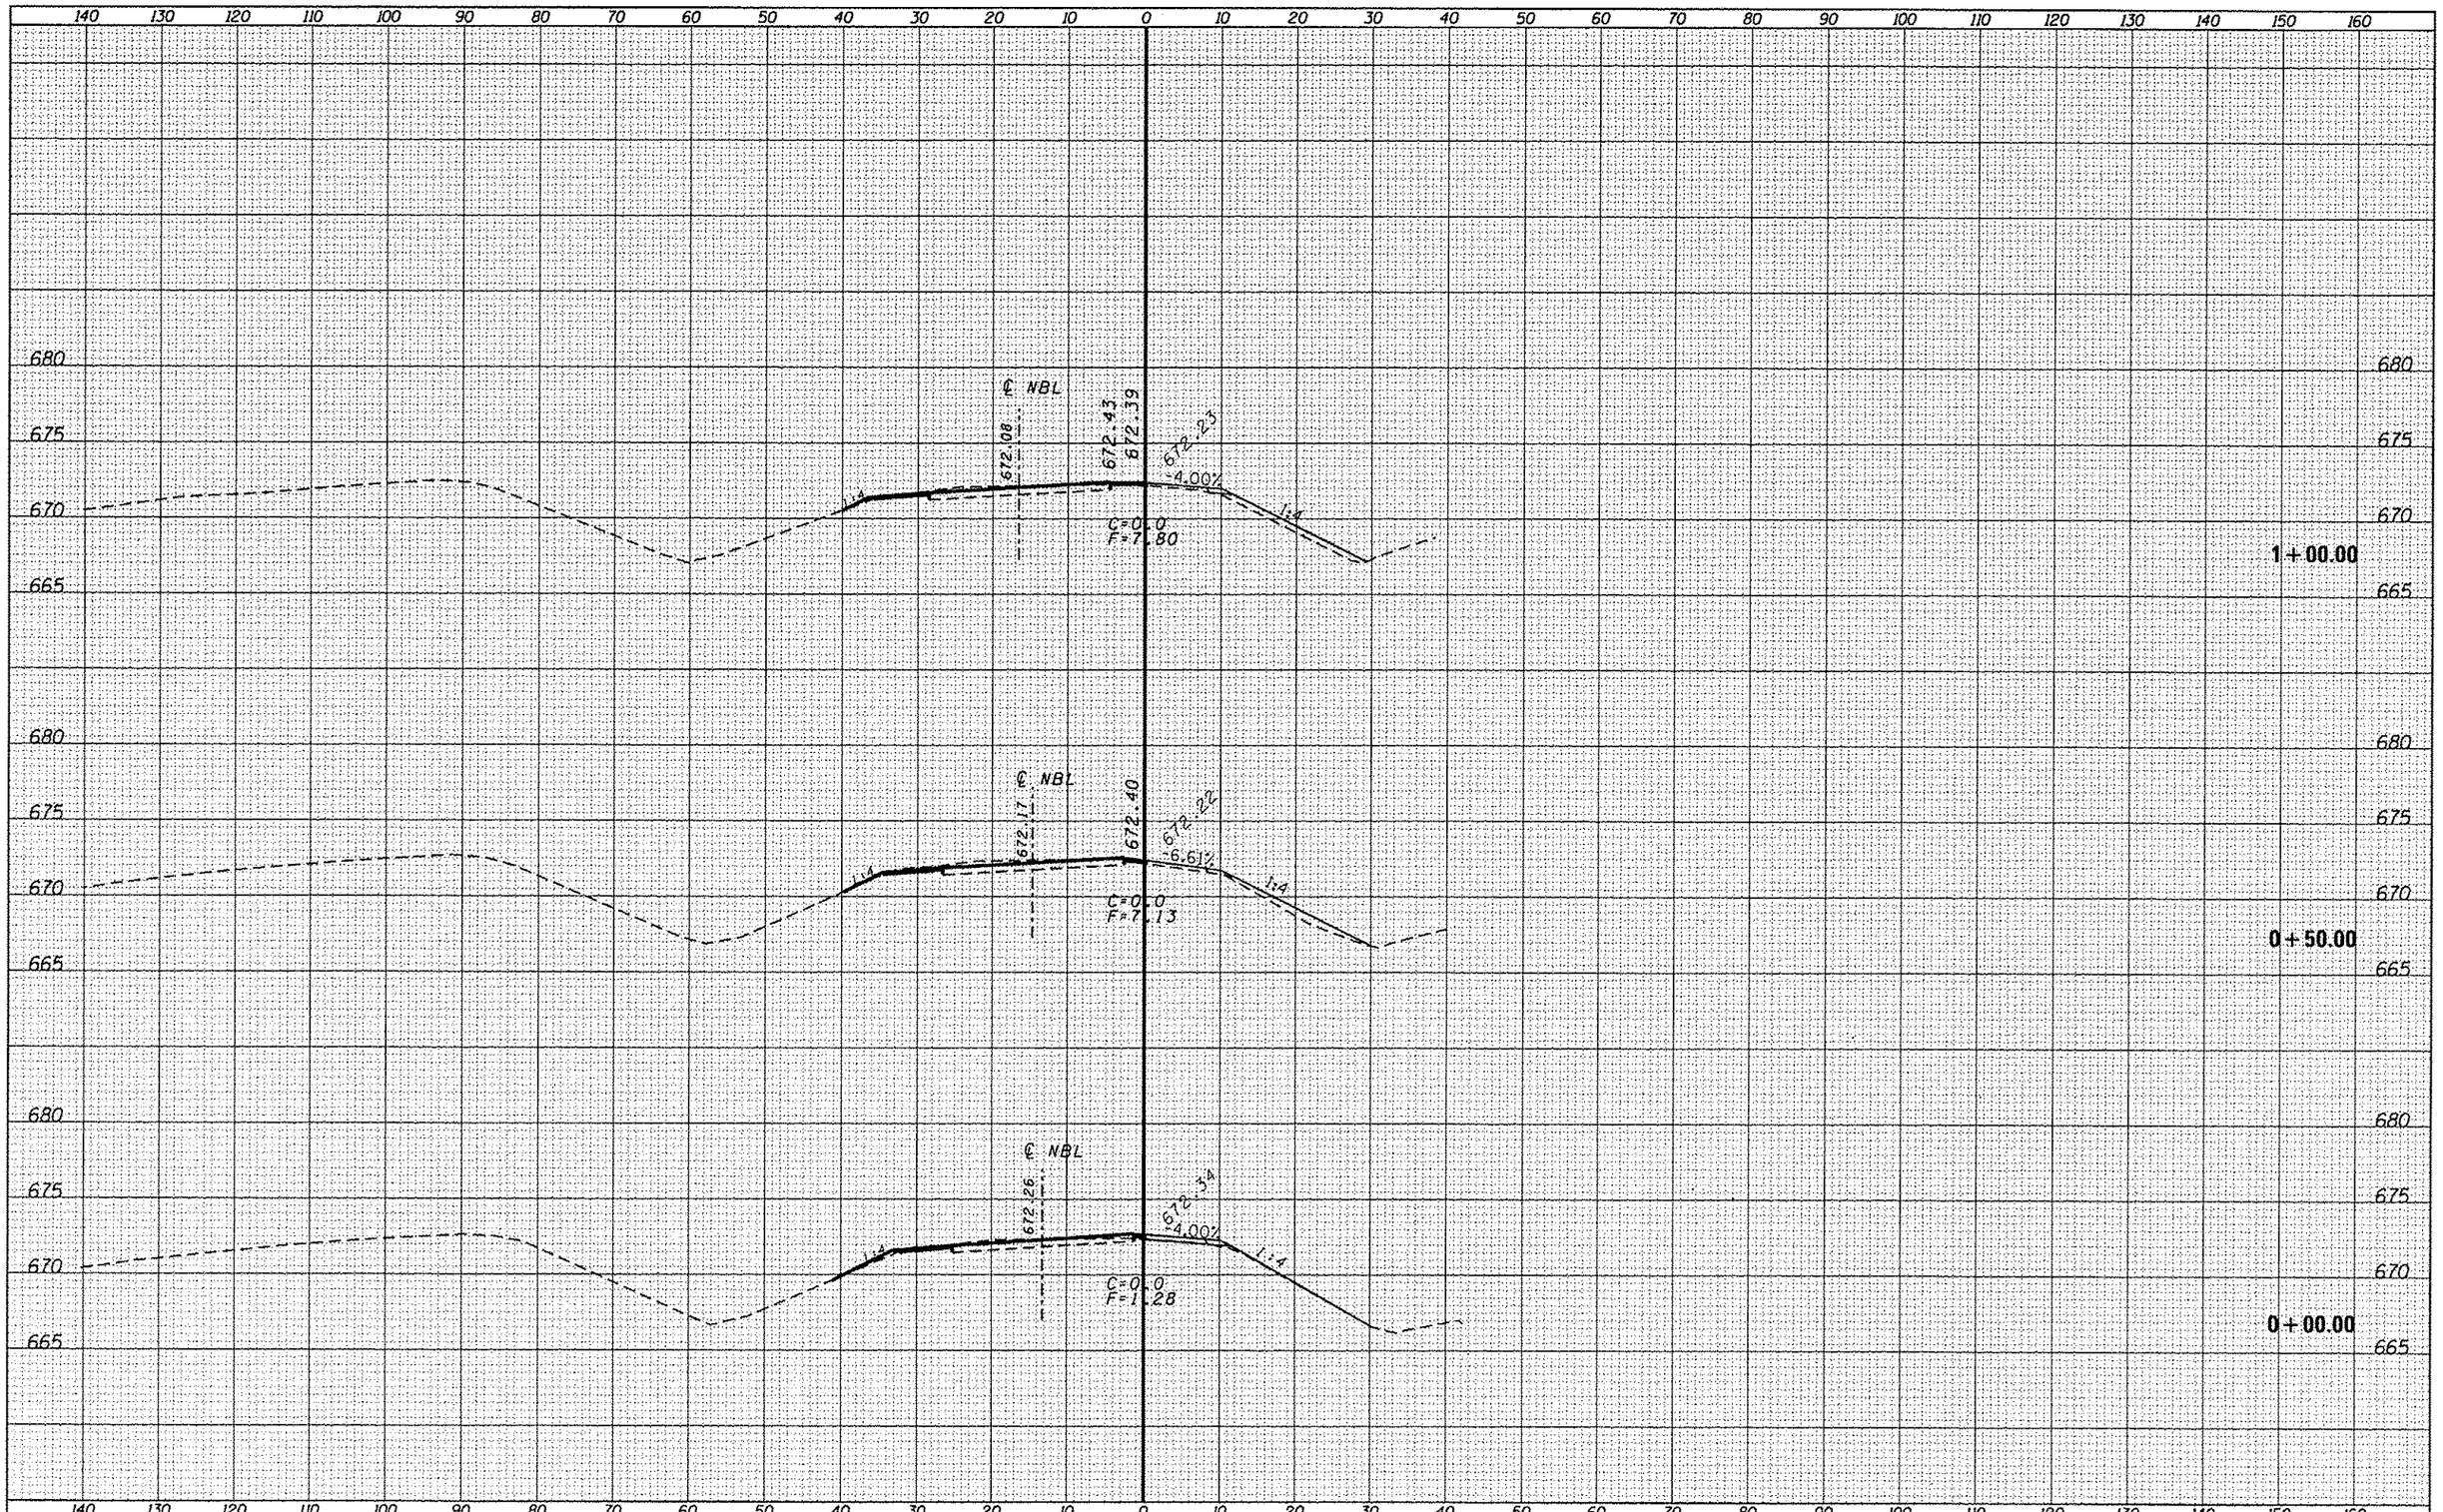

FINAL SURVEY	NO.	NOTE BOOK	SURVEYED	PLOTTED	TEMPLATE	AREAS	CROSS CHECKED	BY	DATE
ORIGINAL SURVEY									

FILE NAME =	USER NAME = duncanbd	DESIGNED -	REVISED -
c:\pw_work\pwidot\duncanbd\d0315542\D366C53-xsshtrmpb.dgn		DRAWN -	REVISED -
Default	PLOT SCALE = 20.0000 ' / in.	CHECKED -	REVISED -
	PLOT DATE = 6/10/2014	DATE -	REVISED -

STATE OF ILLINOIS
DEPARTMENT OF TRANSPORTATION

CROSS SECTIONS – RAMP B

SCALE: | SHEET OF SHEETS | STA. +00.00 | TO STA.1+00.00

F.A.I. RTE.	SECTION	COUNTY	TOTAL SHEETS	SHEET NO.
57	(38-3)RS-2	IROQUOIS	186	144
		CONTRACT NO. 66C53		
	ILLINOIS	FED. AID PROJECT		