FINAL SURVEY	NOTE BOOK		
	SURVEYED		
	PLOTTED		
	TEMPLATE		
	AREAS		
NO.	AREAS CHECKED	BY	DATE

ORIGINAL SURVEY	NOTE BOOK		
	SURVEYED		
	PLOTTED		
	TEMPLATE		
	AREAS		
NO.	AREAS CHECKED	BY	DATE

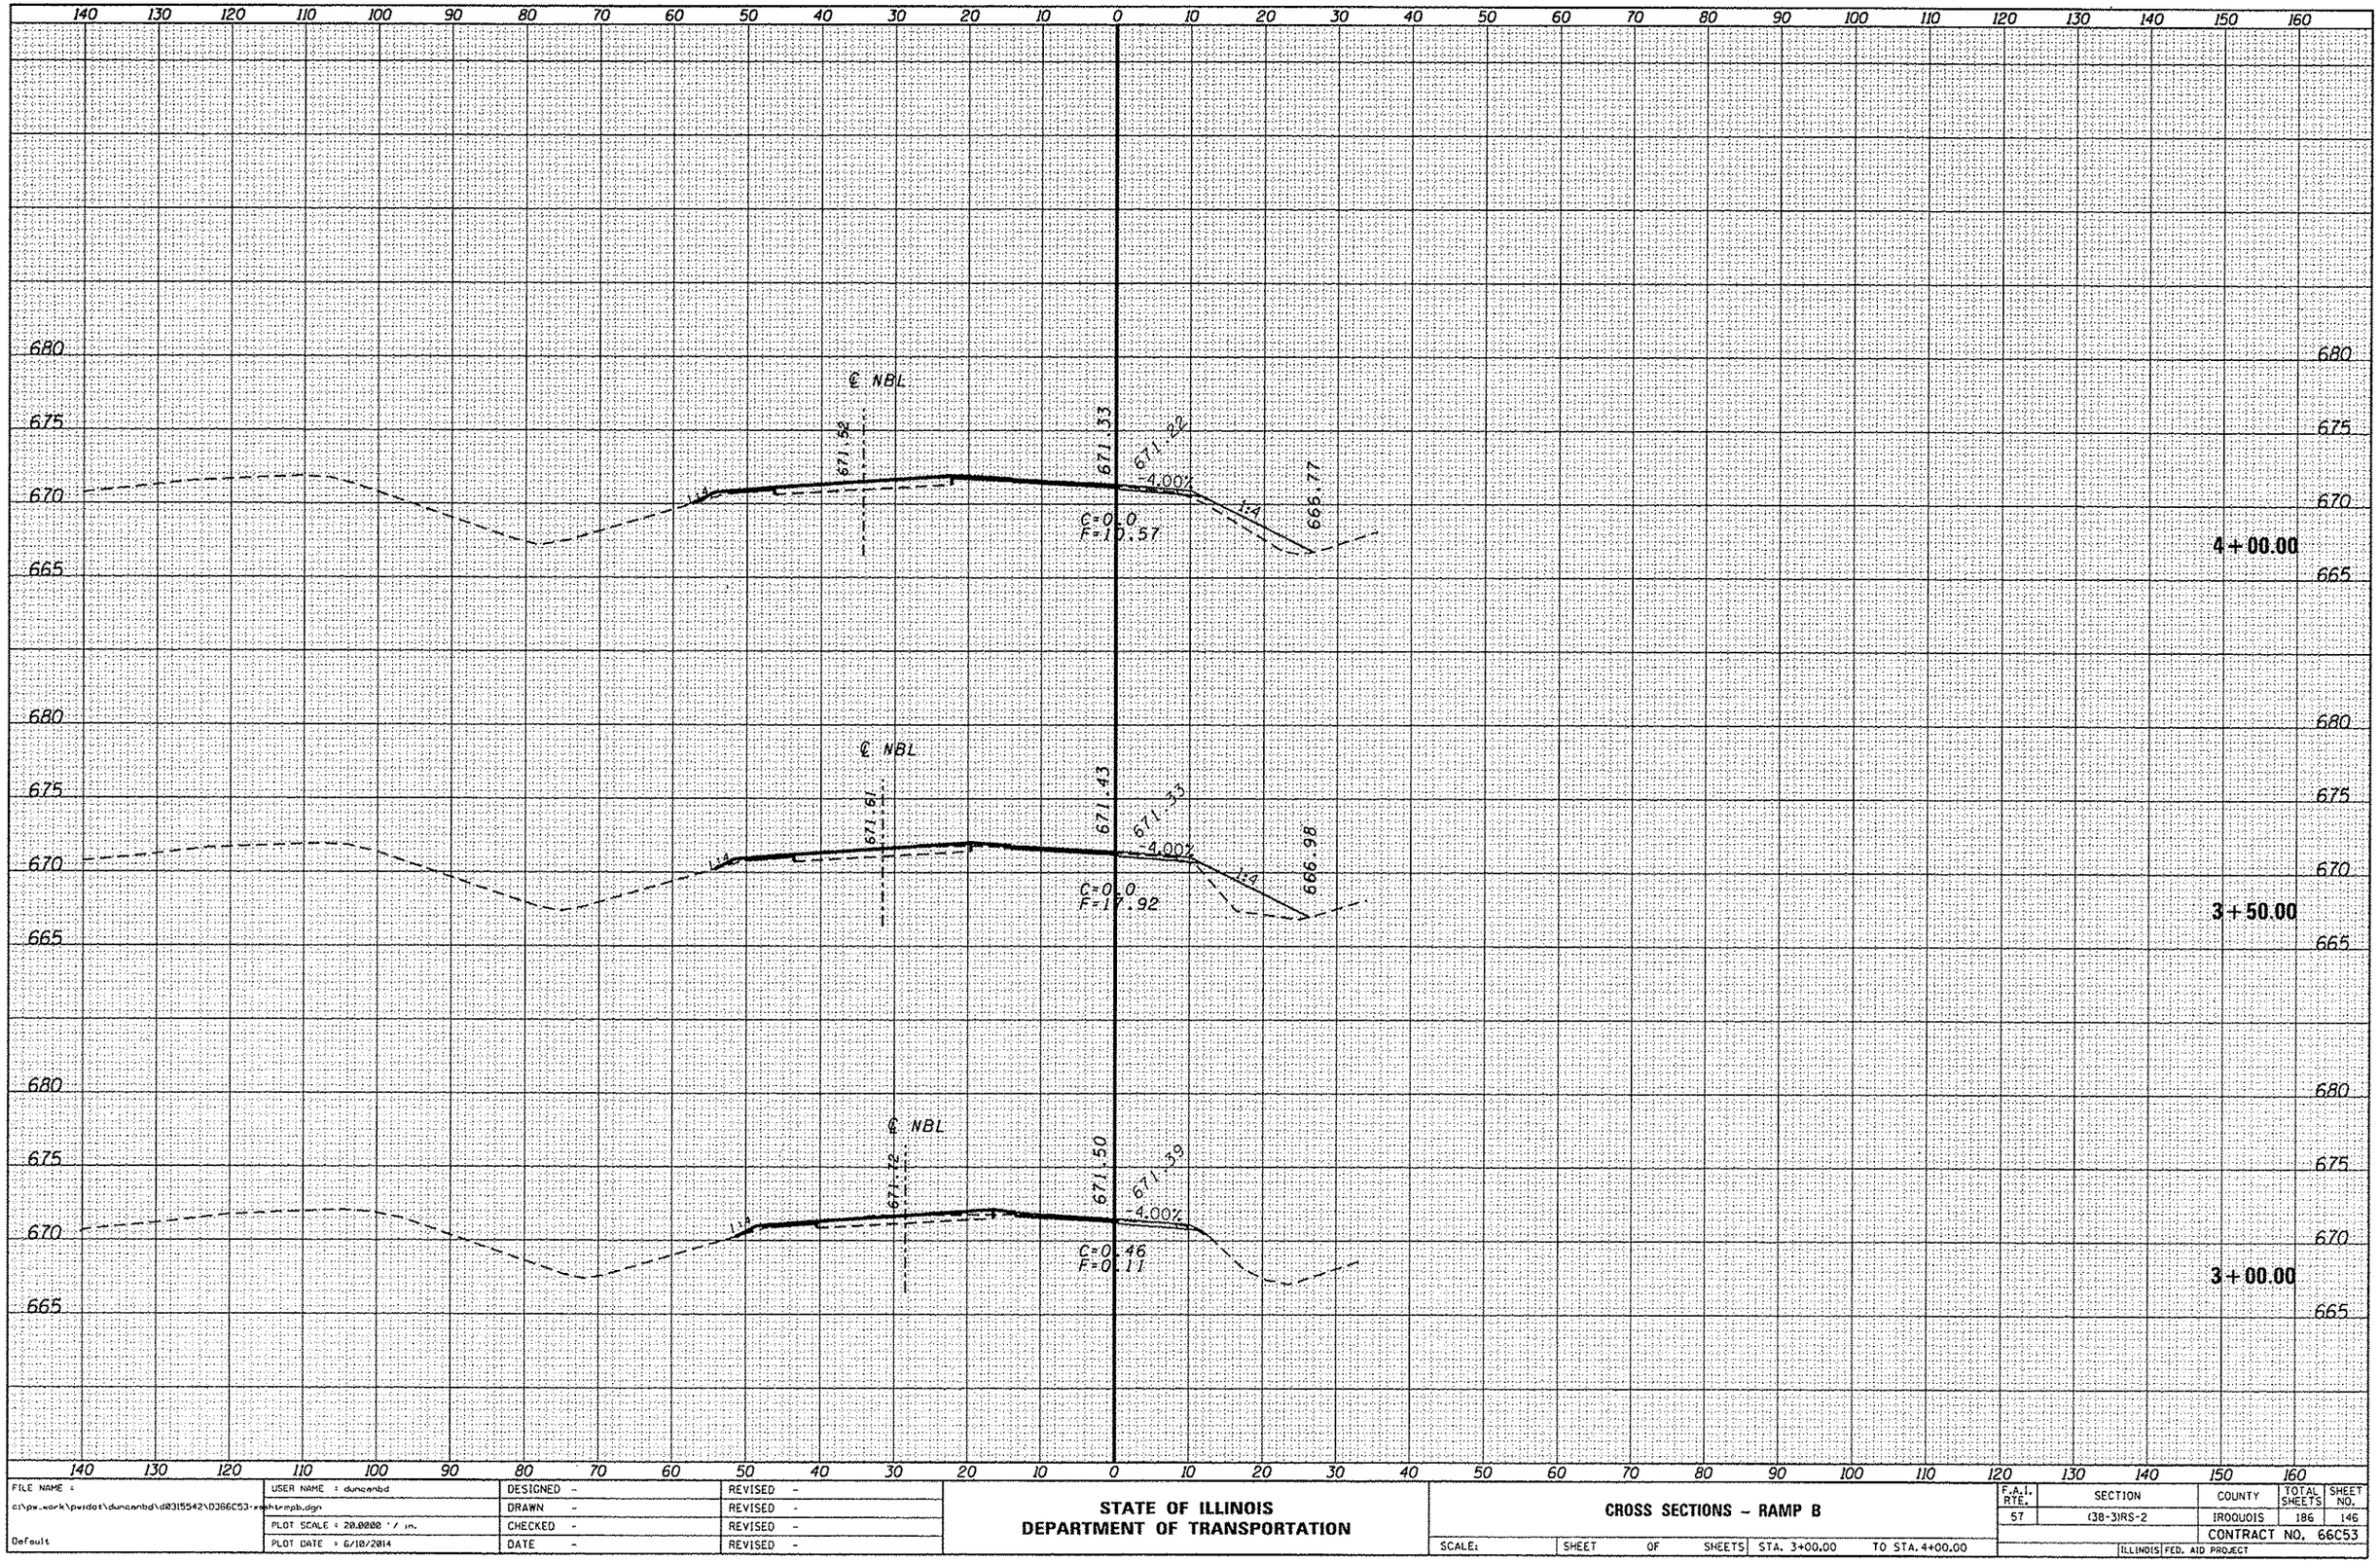

FILE NAME = c:\pw_work\pwidot\duncanbd\d0315542\D366C53-sheetrmpb.dgn	USER NAME = duncanbd	DESIGNED -	REVISED -
		DRAWN -	REVISED -
	PLOT SCALE = 20.0000 ' / in.	CHECKED -	REVISED -
Default	PLOT DATE = 6/10/2014	DATE -	REVISED -

STATE OF ILLINOIS
DEPARTMENT OF TRANSPORTATION

CROSS SECTIONS – RAMP B

SCALE: | SHEET OF SHEETS | STA. 3+00.00 | TO STA. 4+00.00

F.A.I. RTE.	SECTION	COUNTY	TOTAL SHEETS	SHEET NO.
57	(38-3)RS-2	IROQUOIS	186	146
		CONTRACT NO. 66C53		
	ILLINOIS	FED. AID PROJECT		