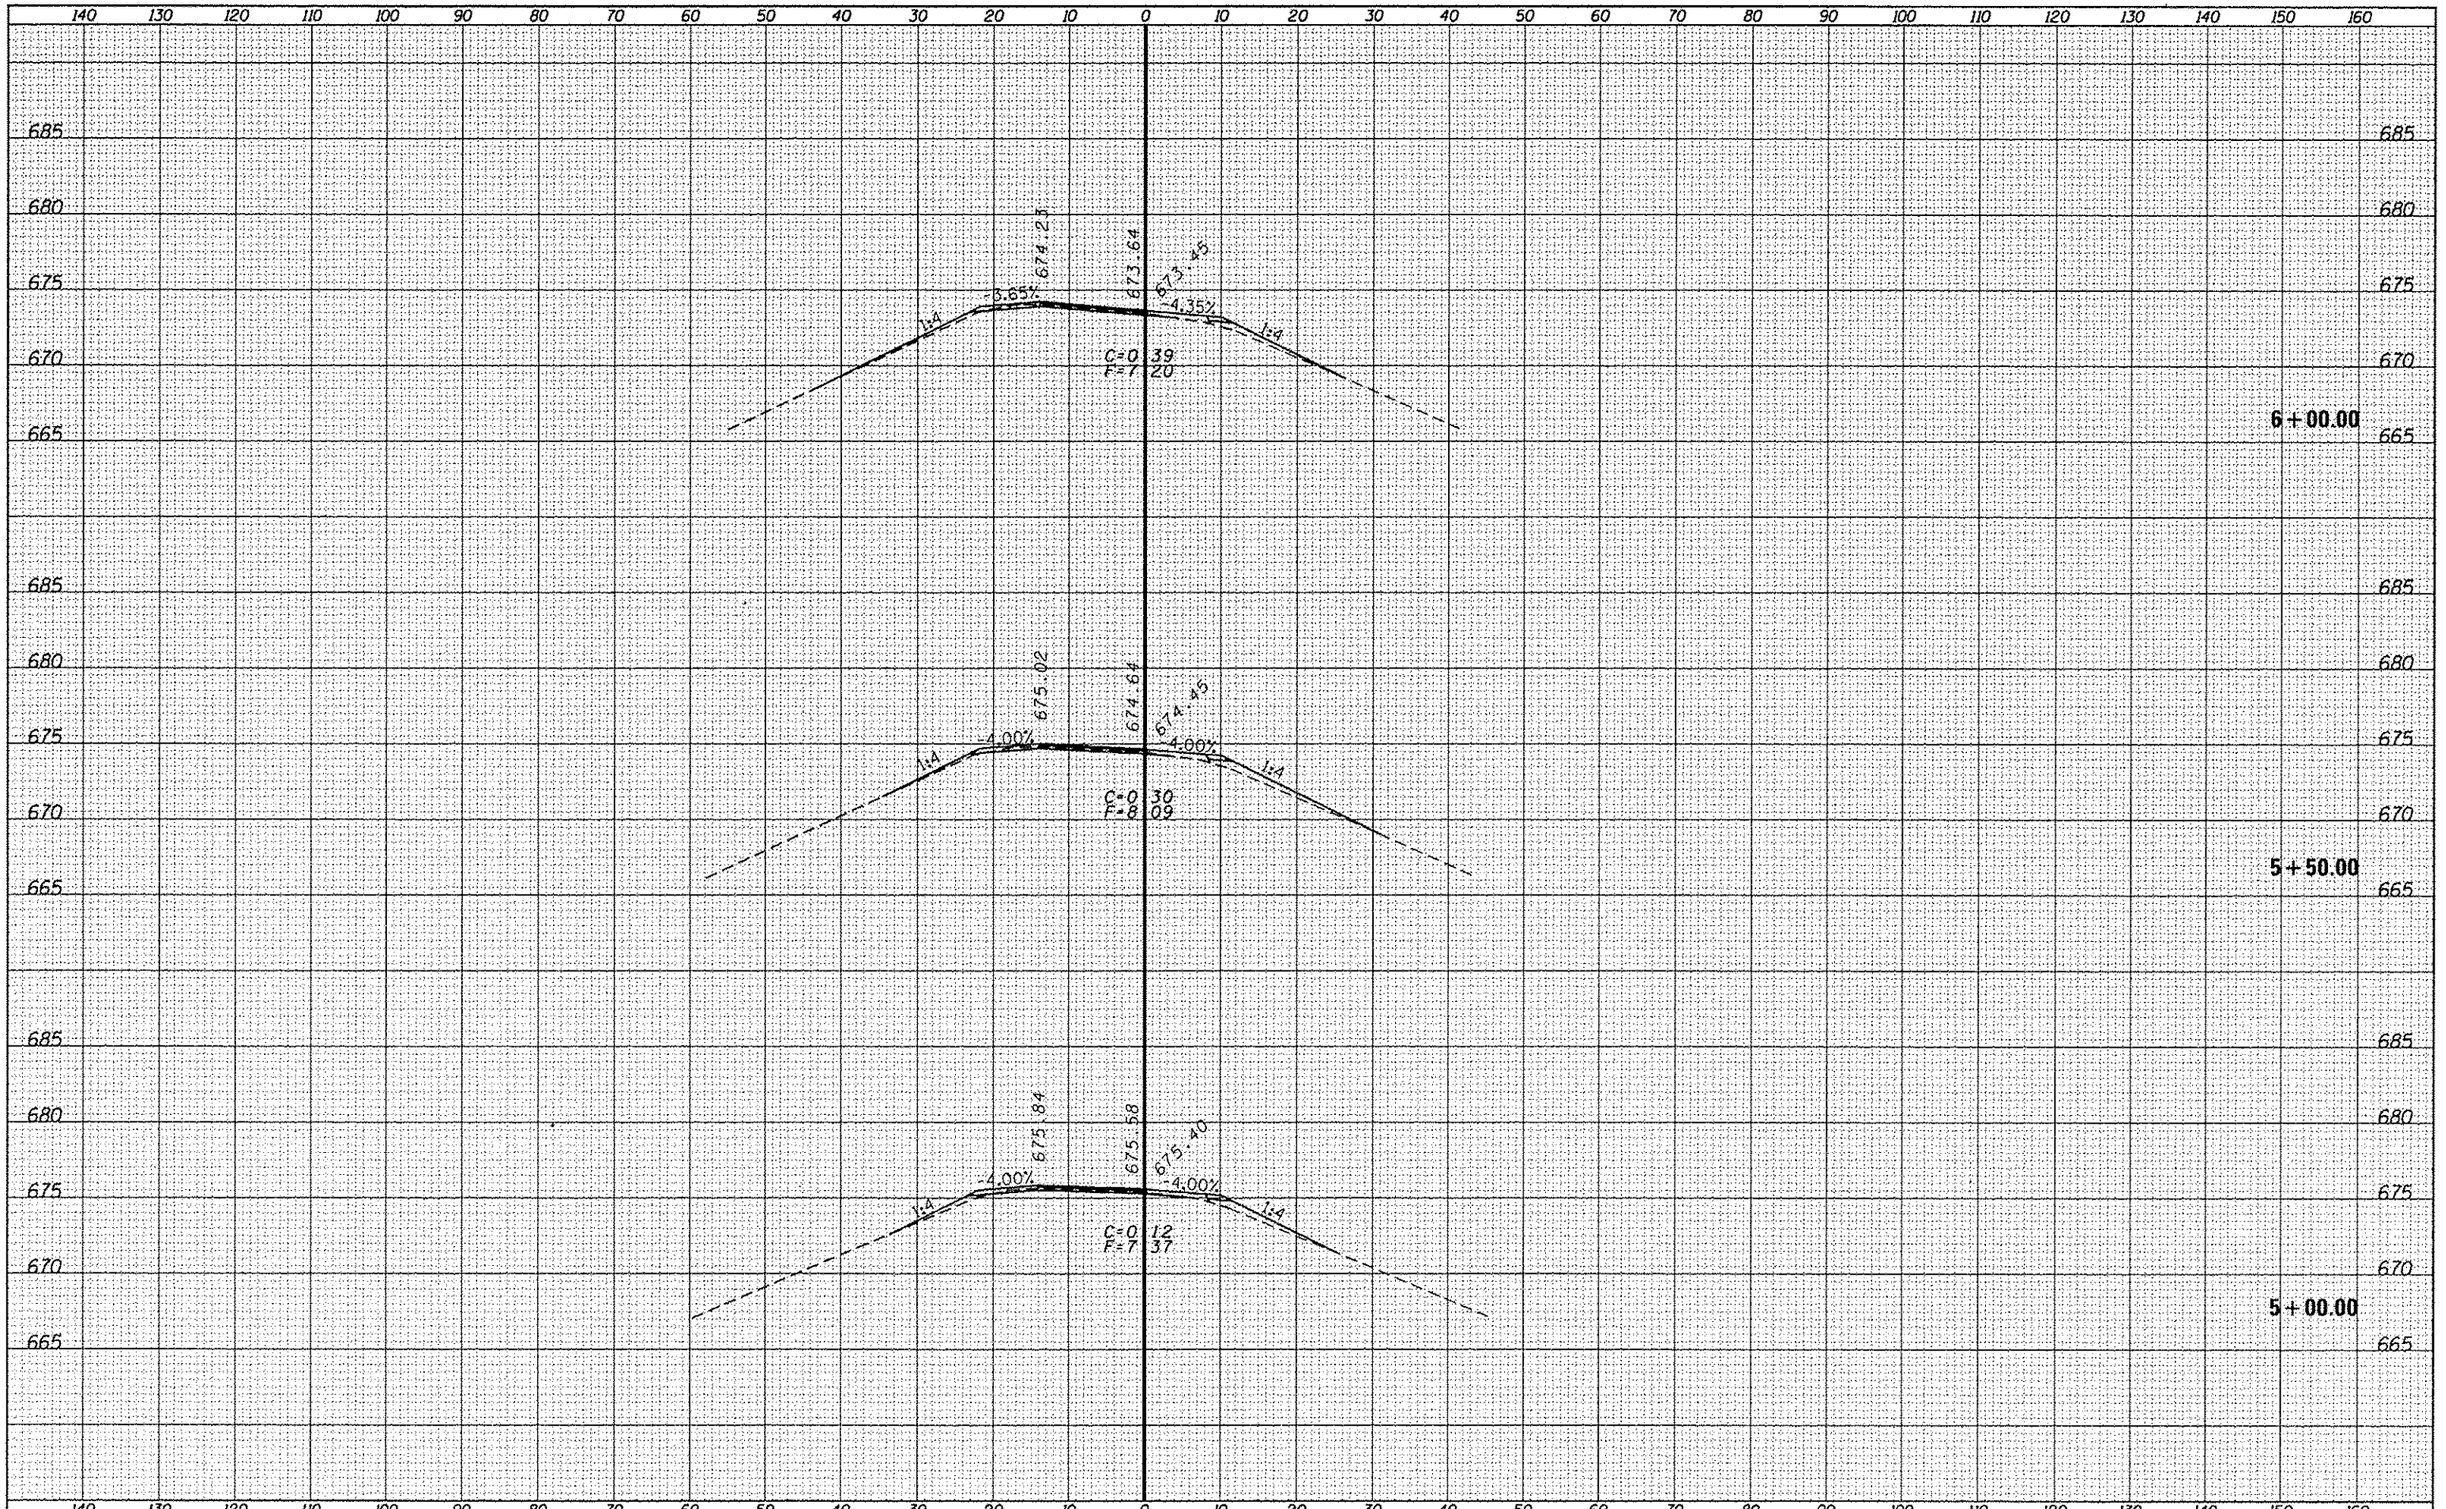

FINAL SURVEY	
NO.	BY
NOTE BOOK	SURVEYED
	PLOTTED
	TEMPLATE
	AREAS
	AREAS CHECKED
	DATE

ORIGINAL SURVEY	
NO.	BY
NOTE BOOK	SURVEYED
	PLOTTED
	TEMPLATE
	AREAS
	AREAS CHECKED
	DATE

FILE NAME = c:\pw_work\pwidot\duncanbd\d0315542\D366C53-xsht.mpd.dgn	USER NAME = duncanbd	DESIGNED -	REVISED -
		DRAWN -	REVISED -
	PLOT SCALE = 20.0000 ' / in.	CHECKED -	REVISED -
Default	PLOT DATE = 6/18/2014	DATE -	REVISED -

STATE OF ILLINOIS
DEPARTMENT OF TRANSPORTATION

CROSS SECTIONS – RAMP D

SCALE: | SHEET OF SHEETS | STA. 5+00.00 TO STA. 6+00.00

F.A.I. RTE.	SECTION	COUNTY	TOTAL SHEETS	SHEET NO.
57	(38-3)RS-2	IROQUOIS	186	176
		CONTRACT NO. 66C53		
	ILLINOIS FED. AID PROJECT			