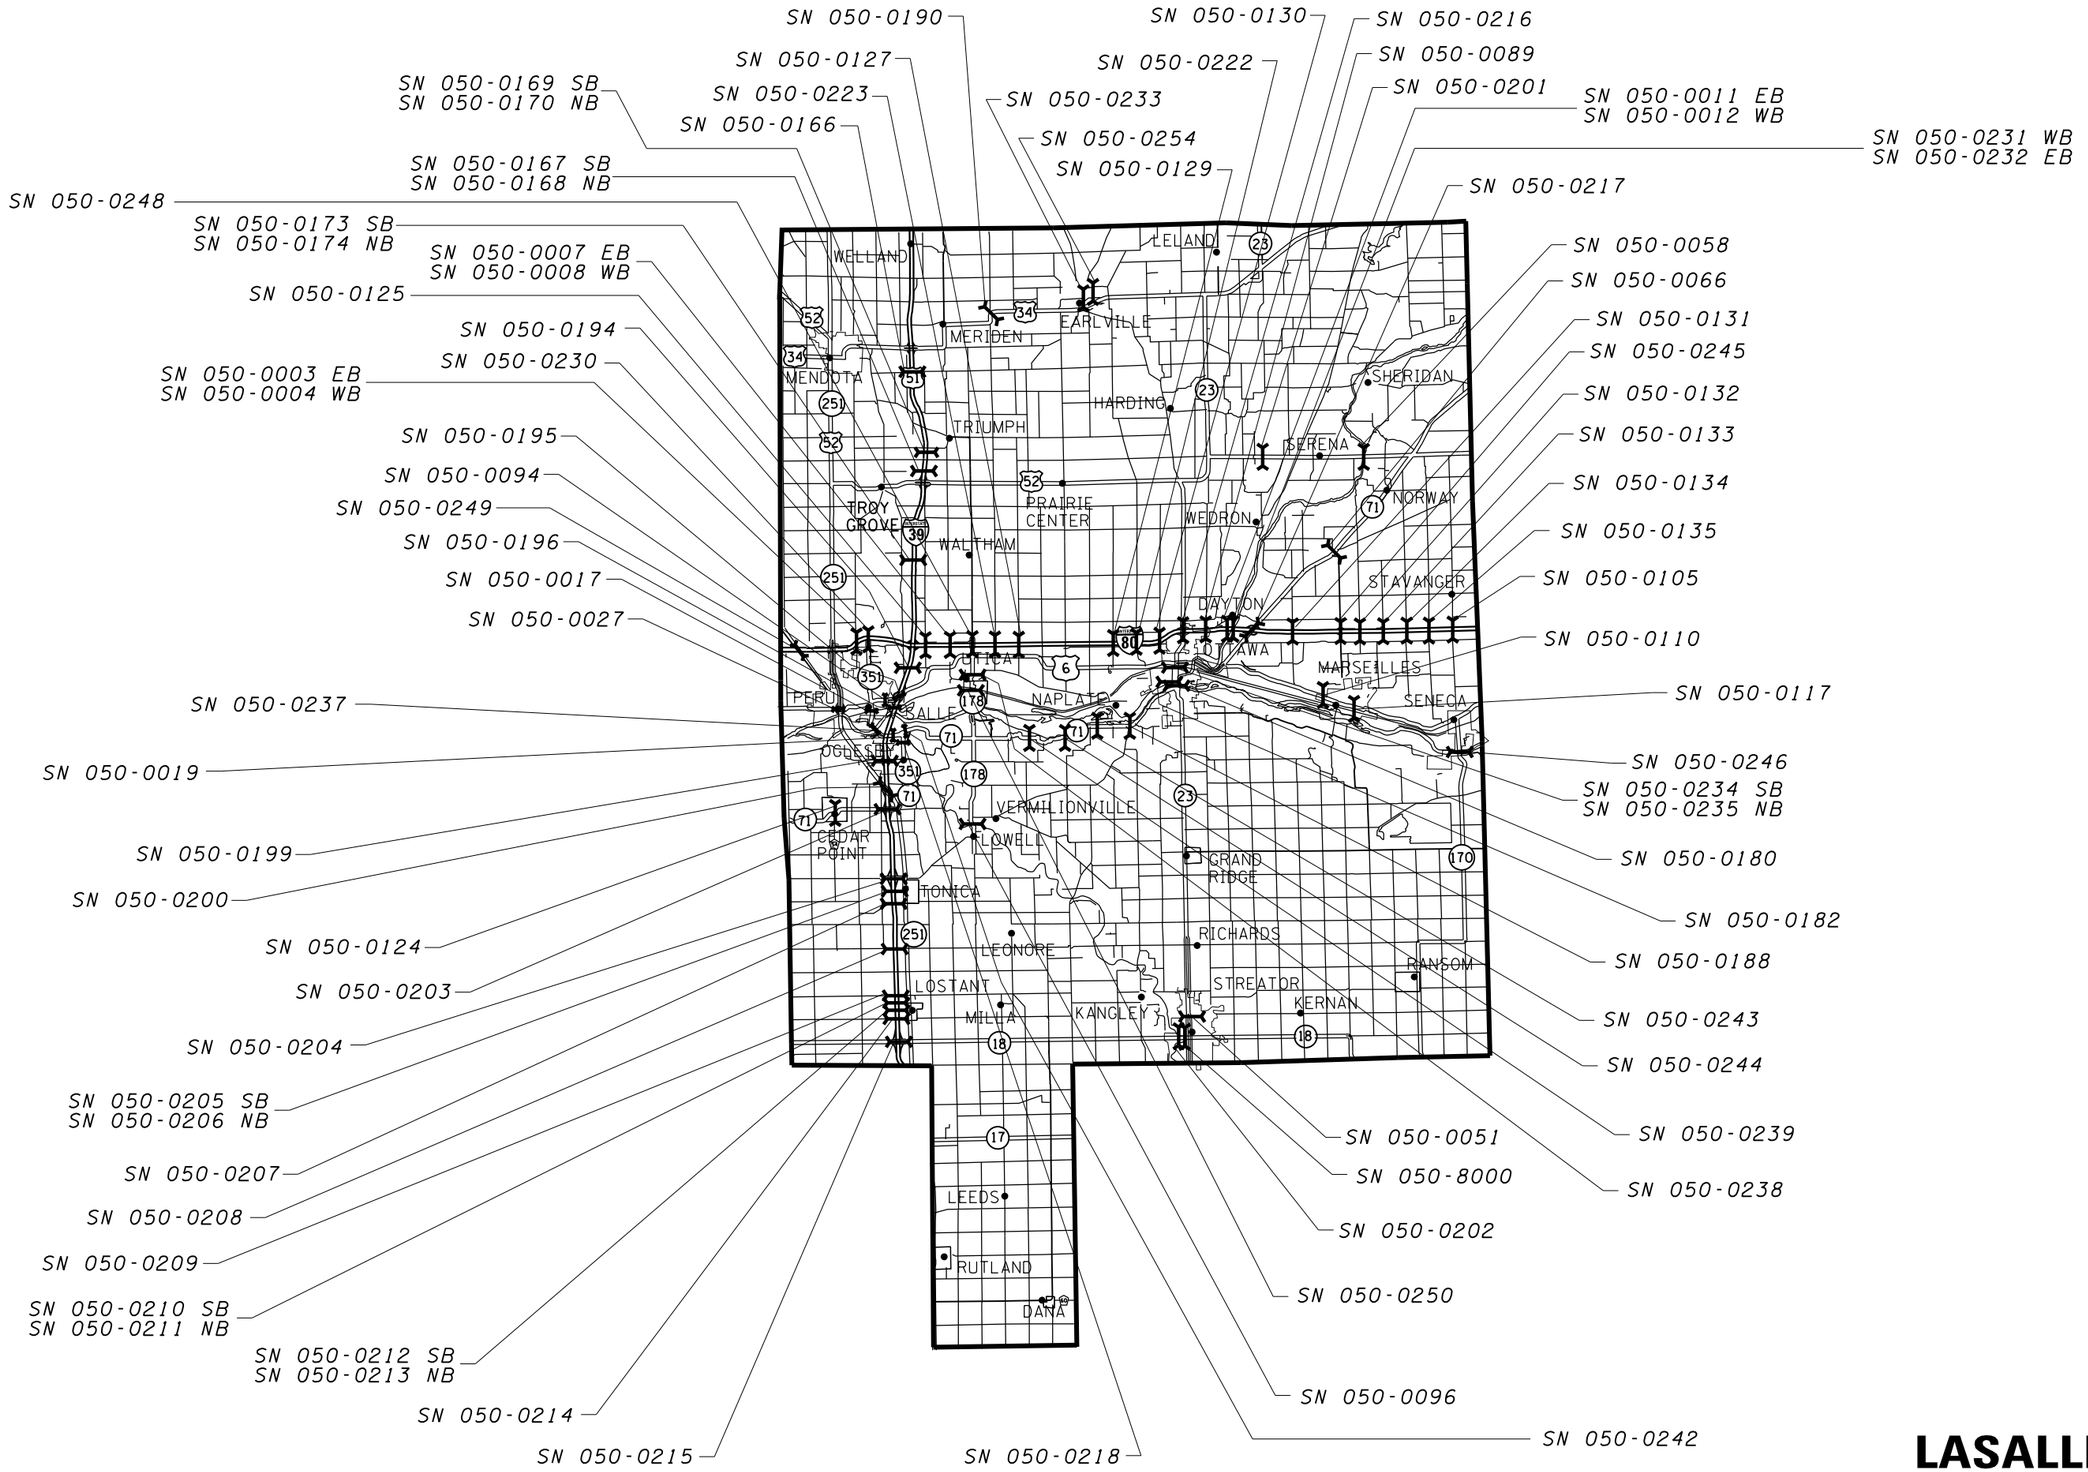

LASALLE COUNTY

FILE NAME = c:\pw_work\pwidot\duncanbd\d0396221\D36SE04-sht-plan.dgn	USER NAME = duncanbd	DESIGNED -	REVISED -
		DRAWN -	REVISED -
	PLOT SCALE = 100.0000 ' / in.	CHECKED -	REVISED -
	PLOT DATE = 8/14/2014	DATE -	REVISED -

STATE OF ILLINOIS
DEPARTMENT OF TRANSPORTATION

LASALLE COUNTY
LOCATION MAP

SCALE: NONE | SHEET NO. OF SHEETS | STA. | TO STA.

F.A. RTE.	SECTION	COUNTY	TOTAL SHEETS	SHEET NO.
VAR	*	VARIOUS	9	7
	*D3 BRIDGE DECK SEALING 2015	CONTRACT NO. 66E04		
	ILLINOIS FED. AID PROJECT			