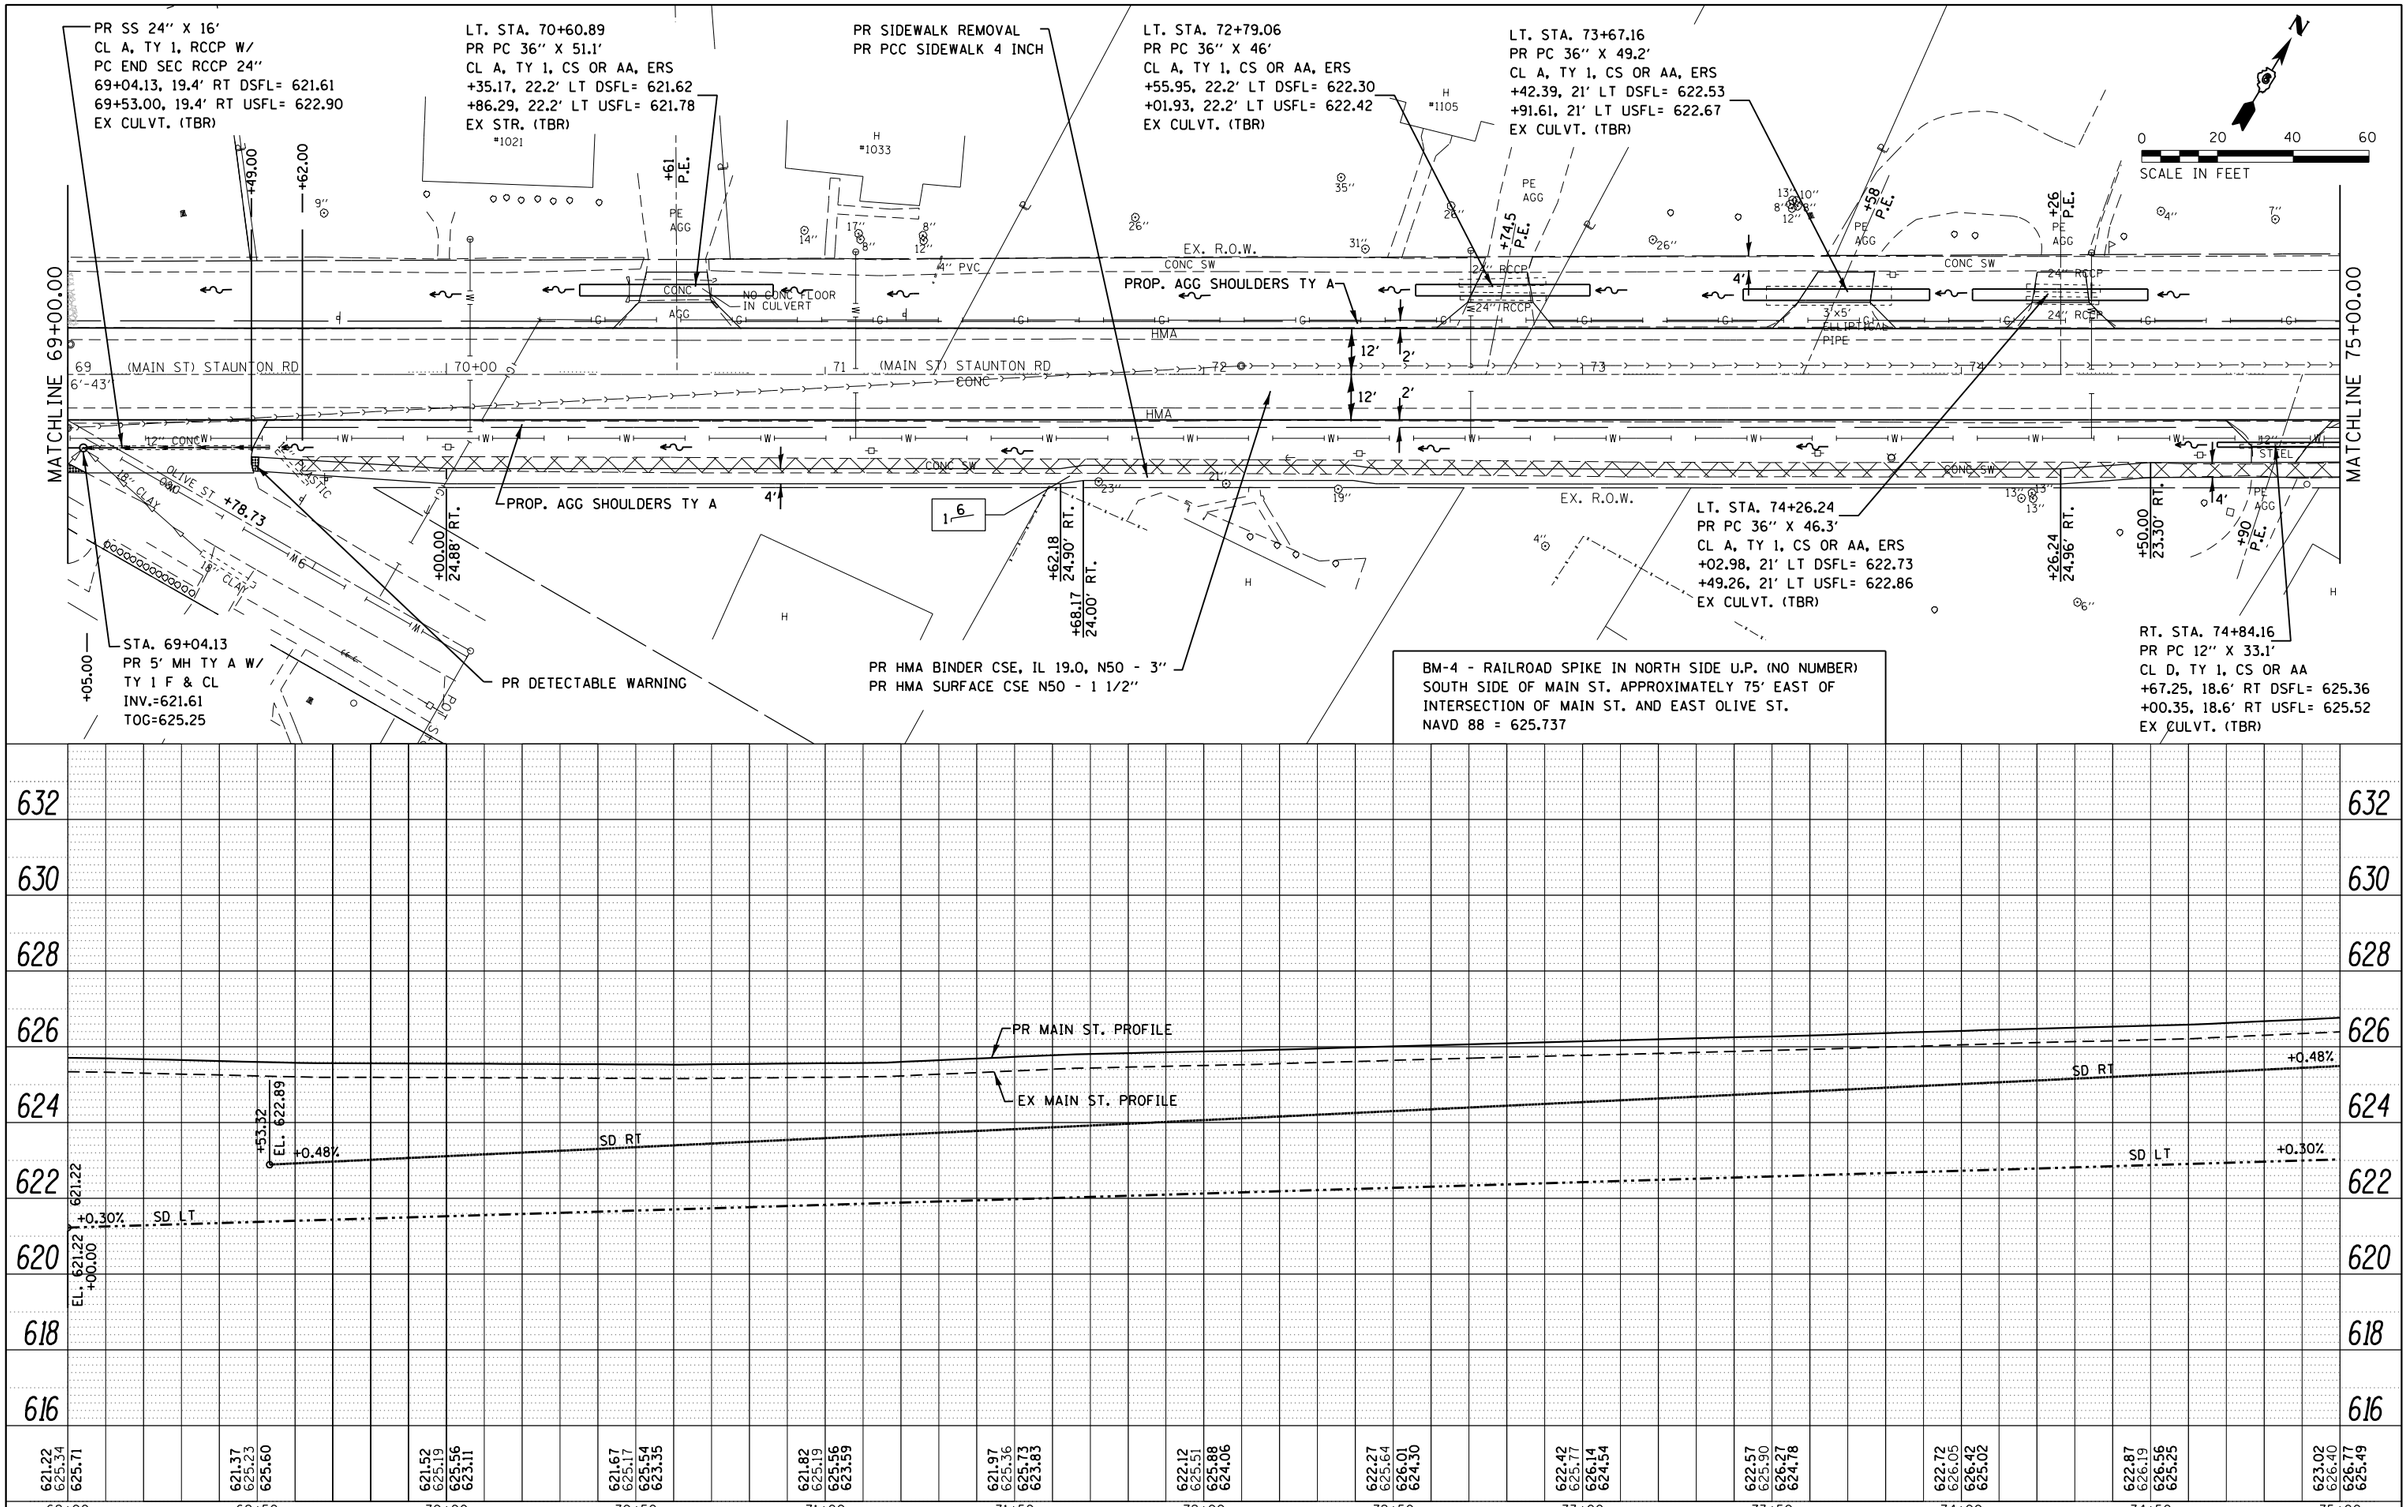

FILE NAME = c:\pw_work\pwidot\martinjk\d0401583\D672B43-sht-plnprf.dgn	USER NAME = martinjk	DESIGNED -	REVISED -
		DRAWN -	REVISED -
Default	PLOT SCALE = 40.0000 ' / in.	CHECKED -	REVISED -
	PLOT DATE = Oct-06-2014 07:42:54AM	DATE -	REVISED -

STATE OF ILLINOIS
DEPARTMENT OF TRANSPORTATION

PLAN & PROFILE SHEETS
FAU 8136 (MAIN ST.)

SCALE: 20 | SHEET 2 OF 8 SHEETS | STA. 69+00.00 TO STA. 75+00.00

F.A.U. RTE.	SECTION	COUNTY	TOTAL SHEETS	SHEET NO.
8136	(4) RS-1,I,CR	MACOUPIN	92	14

CONTRACT NO. 72B43

ILLINOIS FED. AID PROJECT