FINAL SURVEY		BY	DATE
NOTE BOOK	SURVEYED		
	PLOTTED		
	TEMPLATE		
	AREAS		
NO.	AREAS CHECKED		

ORIGINAL SURVEY		BY	DATE
NOTE BOOK	SURVEYED		
	PLOTTED		
	TEMPLATE		
	AREAS		
NO.	AREAS CHECKED		

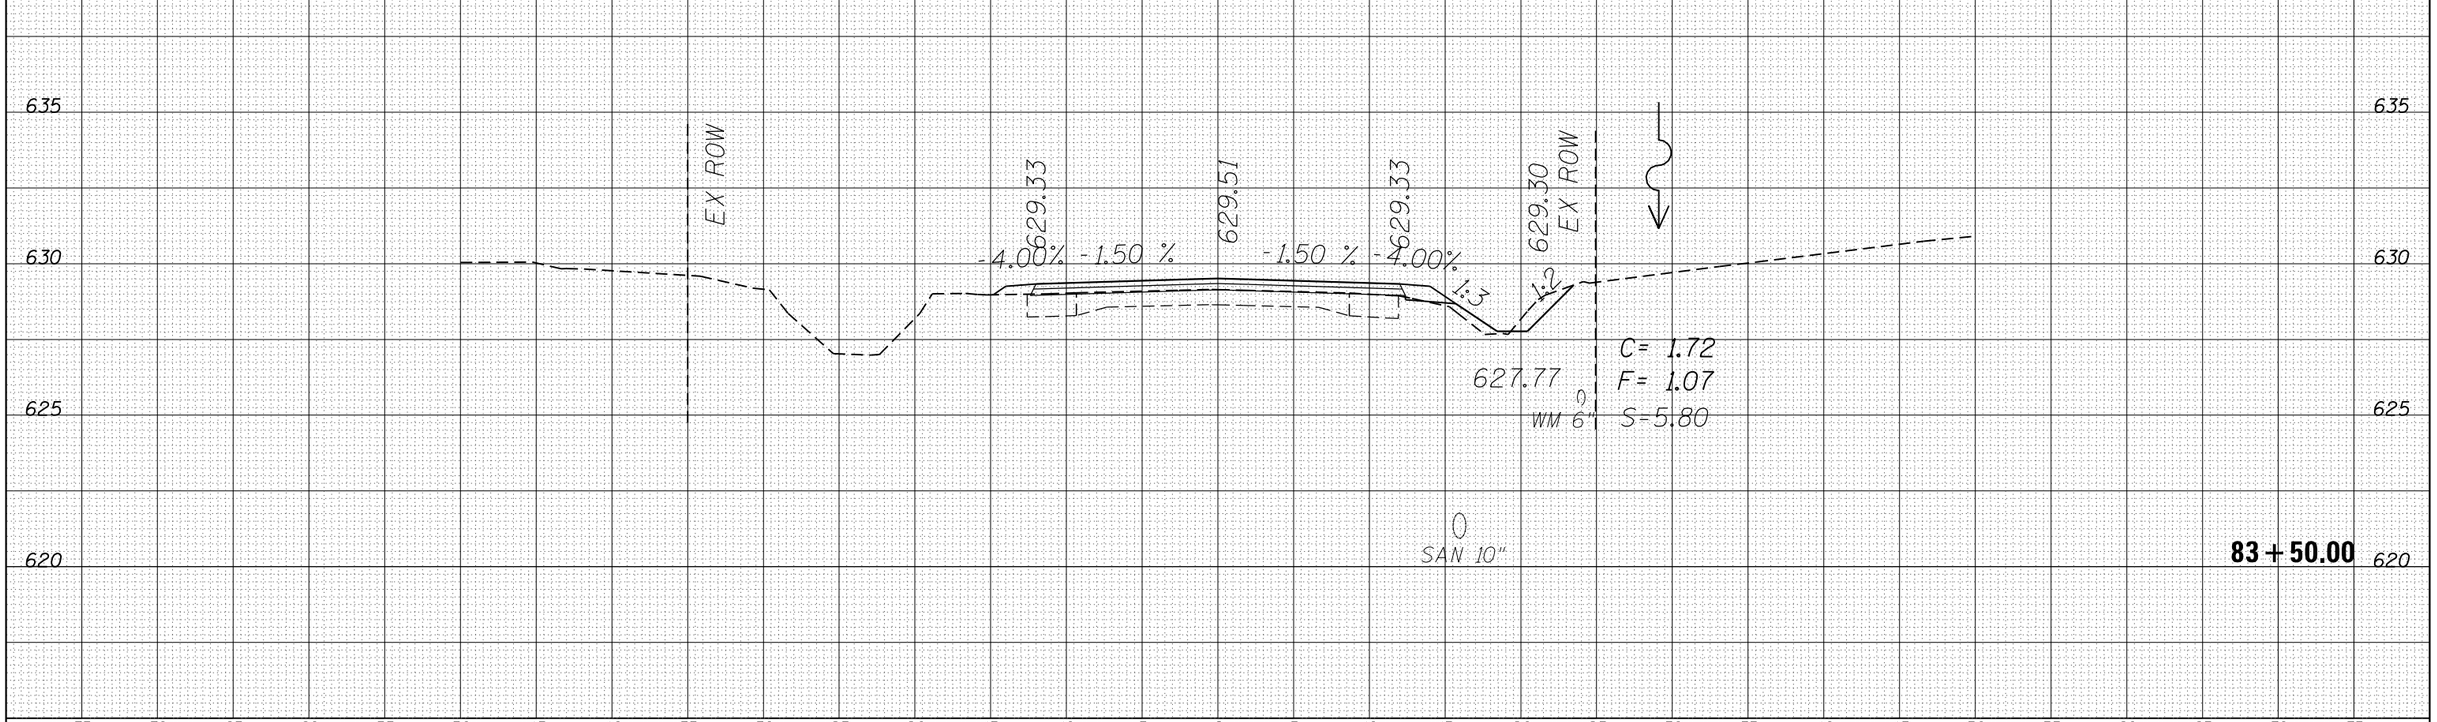

FILE NAME = c:\pw_work\pwidot\sparksgw\d0401583\D672843-sht-xssht.dgn	USER NAME = sparksgw	DESIGNED -	REVISED -
		DRAWN -	REVISED -
	PLOT SCALE = 10.0000 ' / in.	CHECKED -	REVISED -
Default	PLOT DATE = Aug-22-2014 09:55:21AM	DATE -	REVISED -

STATE OF ILLINOIS
DEPARTMENT OF TRANSPORTATION

MAIN ST. CROSS SECTIONS
FAU 8136 (MAIN ST.)

SCALE: | SHEET 28 OF 62 SHEETS | STA. 83+50.00 | TO STA. 83+50.00

F.A.U. RTE.	SECTION	COUNTY	TOTAL SHEETS	SHEET NO.
8136	(4) RS-1,I,CR	MACOUPIN	92	58
		CONTRACT NO. 72B43		
	ILLINOIS FED. AID PROJECT			