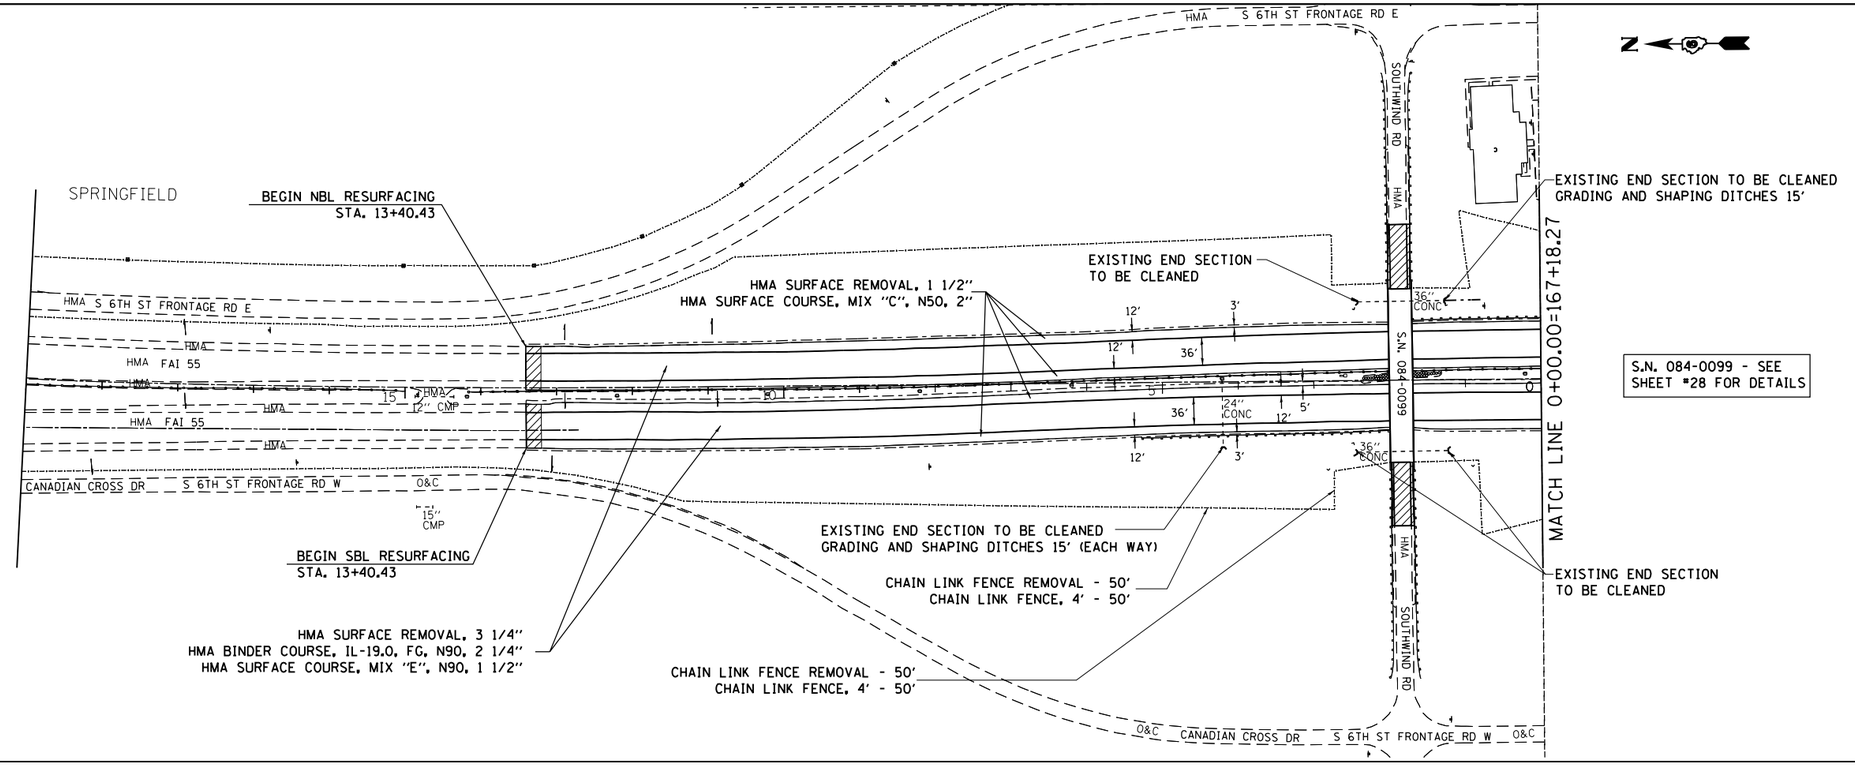

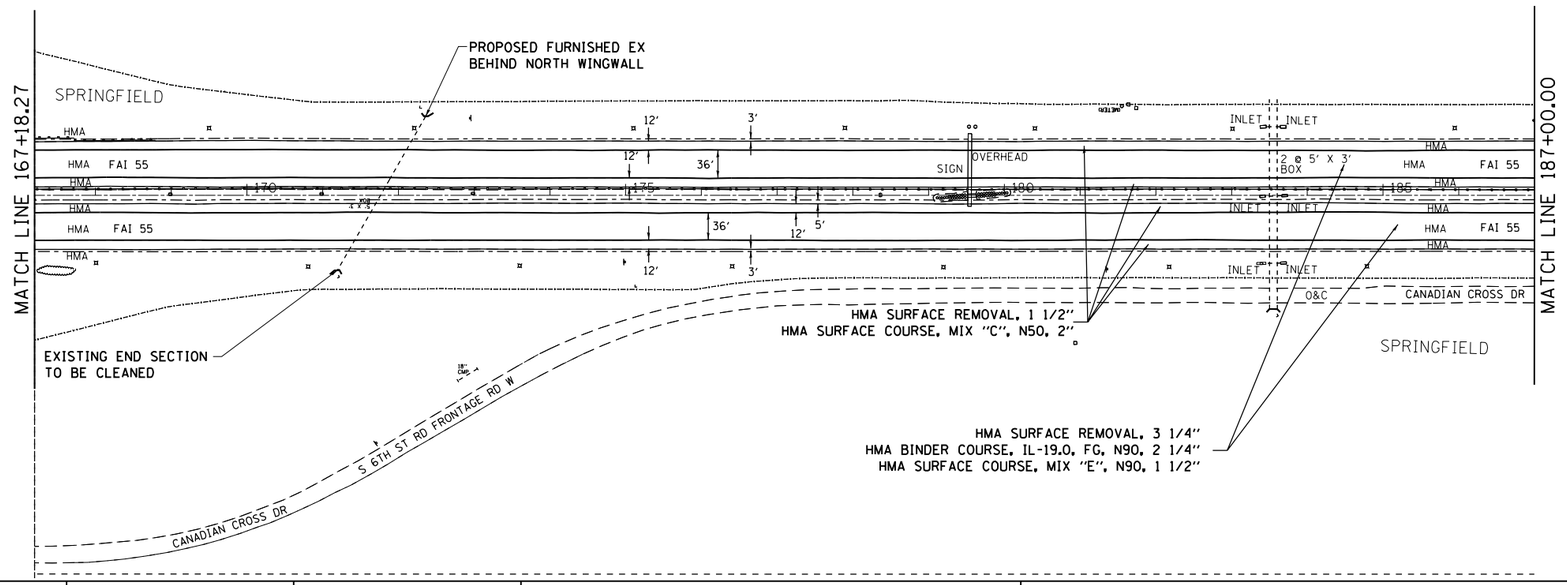

FILE NAME = c:\pw_work\pwidot\sparksgw\d0351843\d672G47-sht-pln2.dgn	USER NAME = sparksgw	DESIGNED -	REVISED -
		DRAWN -	REVISED -
	PLOT SCALE = 200.0000 ' / in.	CHECKED -	REVISED -
Default	PLOT DATE = Aug-15-2014 10:52:12AM	DATE -	REVISED -

STATE OF ILLINOIS
DEPARTMENT OF TRANSPORTATION

I-55 PLAN SHEETS

SCALE: | SHEET OF SHEETS | STA. | TO STA.

F.A.I. RTE.	SECTION	COUNTY	TOTAL SHEETS	SHEET NO.
55	(84-4-1)RS-5	SANGAMON	39	17
		CONTRACT NO. 72G47		
	ILLINOIS FED. AID PROJECT			