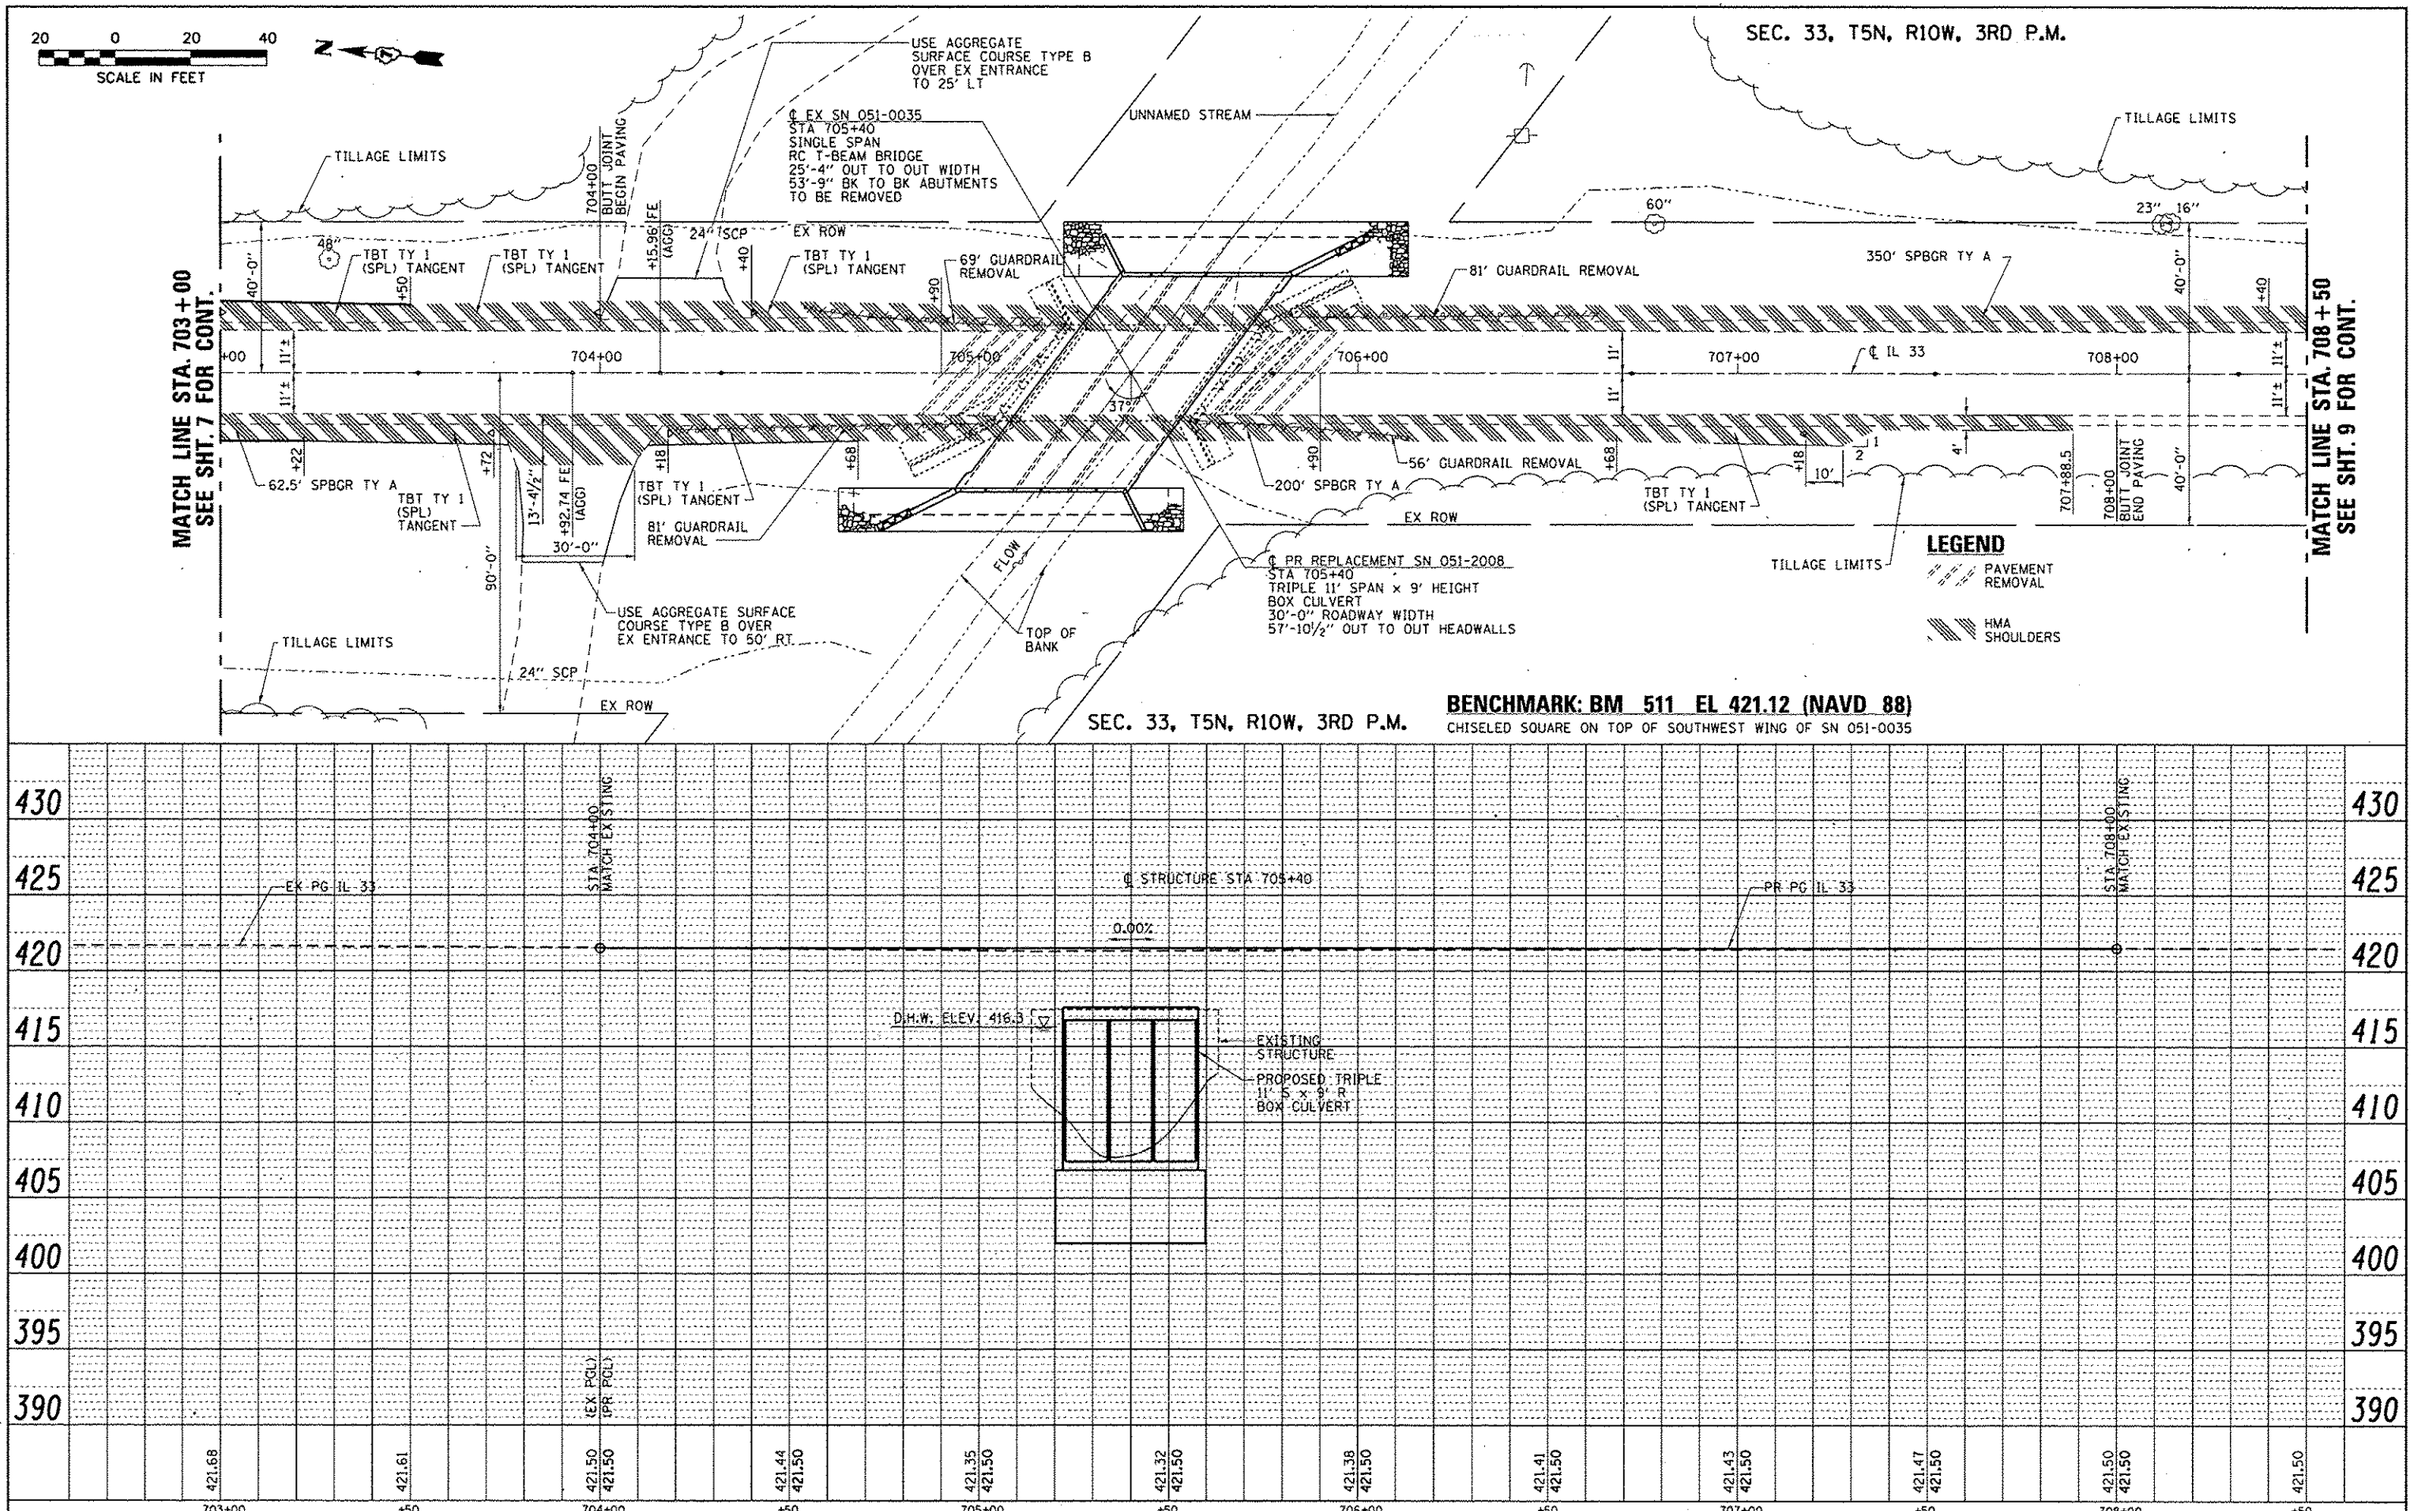

FILE NAME = D774105-sht-plnprf02.dgn	USER NAME = staffenmk	DESIGNED - DAJ	REVISED -	STATE OF ILLINOIS DEPARTMENT OF TRANSPORTATION	FAP RTE 781 (IL 33) PLAN AND PROFILE	F.A.P RTE. 781	SECTION 109B-1	COUNTY LAWRENCE	TOTAL SHEETS 34 / SHEET NO. 8
	ESCA JOB NO. 933.13	DRAWN - HAS	REVISED -					CONTRACT NO. 74105	
	PLOT SCALE = 0.16667 ' / in.	CHECKED - ELH	REVISED -						
SCALES: (HORIZ) 1"=10' (VERT) 1"=5'	PLOT DATE = 6/2/2014 1:08:08 PM	DATE - 05/10	REVISED -		SCALE: 1"=20'-0" SHEET NO. 2 OF 3 SHEETS STA. 703+00 TO STA. 708+50	FED. ROAD DIST. NO.	ILLINOIS	FED. AID PROJECT	