ESCA CONSULTANTS, INC.

STATE OF ILLINOIS
DEPARTMENT OF PUBLIC WORKS AND BUILDINGS
DIVISION OF HIGHWAYS

R. C. ABUTMENTS FOR DECK GIRDER BRIDGE
HEIGHT OVER ALL 19 FEET

SERVE UNDER ROUTE NO.	SEC.	COUNTY	TOTAL SHEETS	SHEET NO.
181	109B	Lawrence	56	54

FED. ROAD DIST. NO. 7 | ILLINOIS | FED. AID PROJECT

Sheet No. 2 of 3 Sheets.

BENCH MARK: Mark X on N.W. Wing-Wall 60' left sta. 707+00. Elev. 418.93.

EXISTING STRUCTURES: Eighty 'A' (80') left sta. 705+40 - 36' I Beam span & 70' left sta. 706+00 - 18' I Beam span 16' Rdy. To be removed by Contractor.

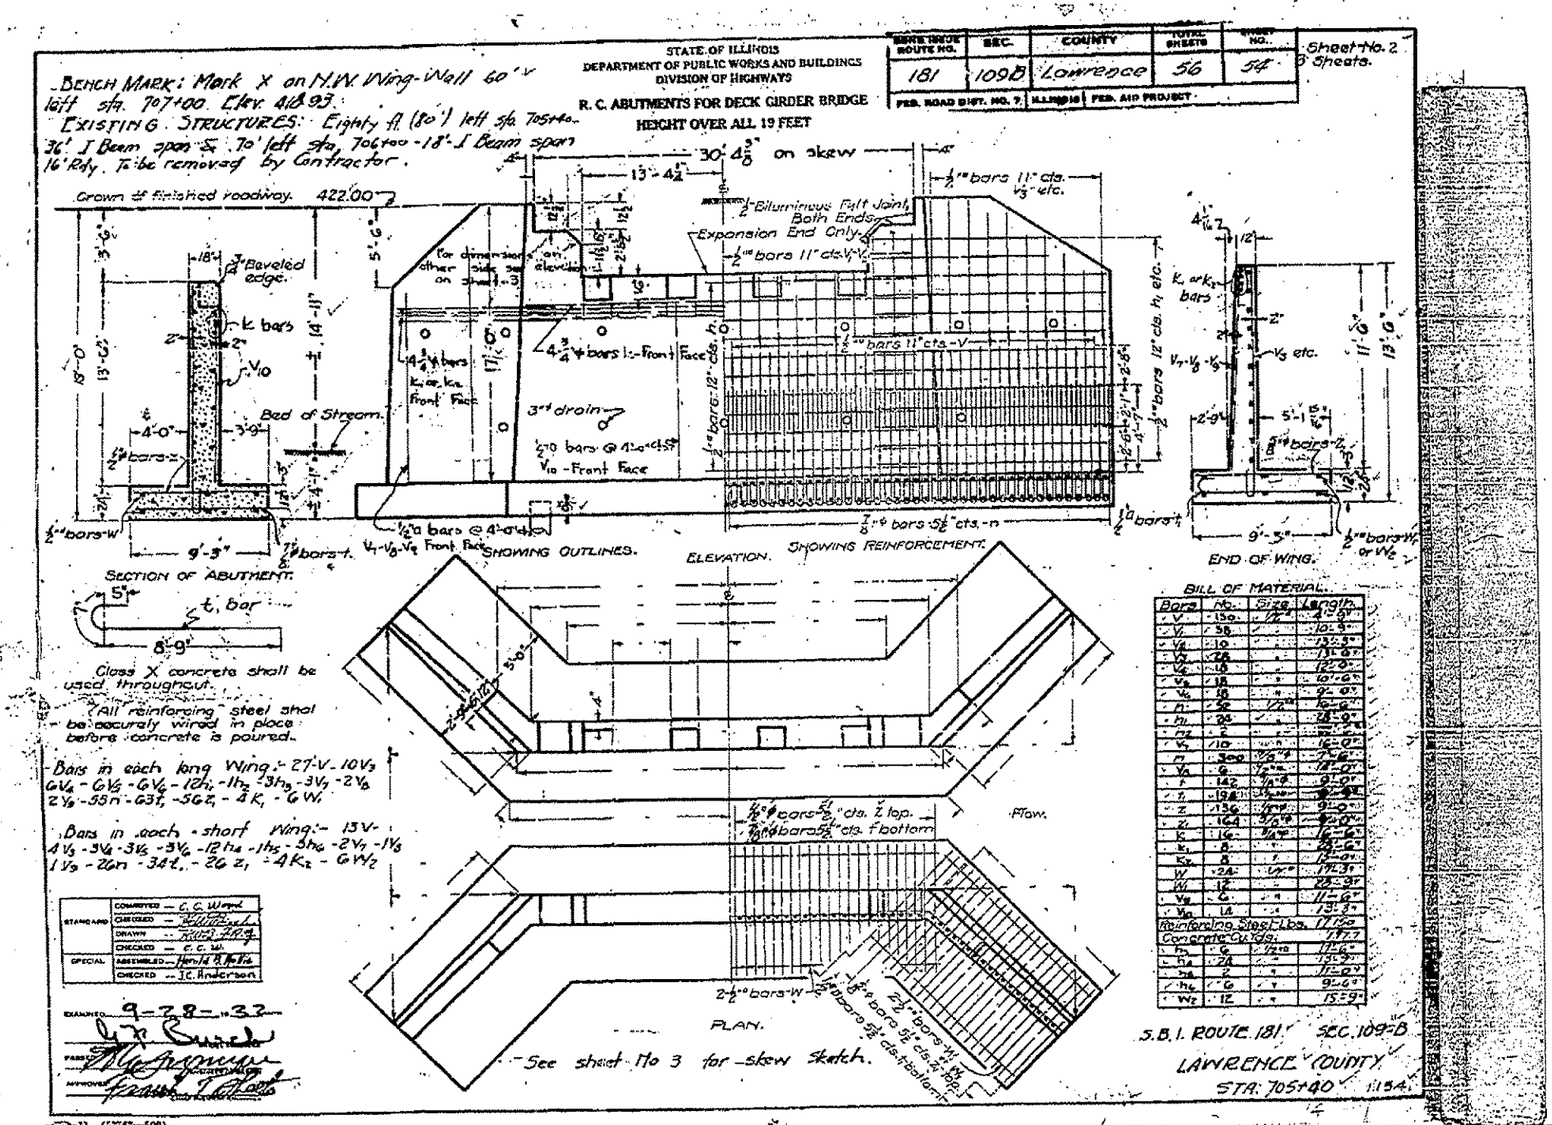

Class X concrete shall be used throughout.

All reinforcing steel shall be accurately wired in place before concrete is poured.

Bars in each long Wing:- 27-V - 10 V3 - 6 V4 - 6 V5 - 6 V6 - 12 h1 - 1 h2 - 3 h3 - 3 V7 - 2 V8 - 2 V9 - 55 n - 63 t1 - 56 z1 - 4 K1 - 6 W1

Bars in each short Wing:- 13 V - 4 V3 - 3 V4 - 3 V5 - 3 V6 - 12 h4 - 1 h5 - 3 h6 - 2 V7 - 1 V8 - 1 V9 - 26 n - 34 t2 - 26 z2 - 4 K2 - 6 W2

STANDARD	COMPUTED — C. C. Wenk	
	CHECKED — [illegible]	
	DRAWN — [illegible]	
	CHECKED — C. C. W.	
SPECIAL	ASSEMBLED — Harold A. McVea	
	CHECKED — J.C. Anderson	

EXAMINED: 9-28-32
FOR THE DIVISION OF HIGHWAYS
APPROVED: Frank T. Sheets

See sheet No 3 for skew sketch.

S.B.I. ROUTE 181 SEC. 109-B
LAWRENCE COUNTY
STA: 705+40

FOR INFORMATION ONLY

FILE NAME =	USER NAME = steffenmk	DESIGNED - DAJ	REVISED -
B:\pw_02\steffenmk\d0273139\D74105-sht-rem01.dgn		DRAWN - HAS	REVISED -
	PLOT SCALE = 0.1667 ' / in.	CHECKED - ELH	REVISED -
	PLOT DATE = 6/2/2014 11:22 PM	DATE - 02/10	REVISED -

STATE OF ILLINOIS
DEPARTMENT OF TRANSPORTATION

EXISTING STRUCTURE PLANS

SCALE: | SHEET NO. 1 OF 4 SHEETS | STA. | TO STA.

F.A.P. RTE.	SECTION	COUNTY	TOTAL SHEETS	SHEET NO.
781	1098-1	LAWRENCE	34	25
		CONTRACT NO. 74105		

FED. ROAD DIST. NO. | ILLINOIS | FED. AID PROJECT AID