ESCA CONSULTANTS, INC.

FINAL SURVEY	NOTE BOOK	NO.	ORIGINAL SURVEY	NOTE BOOK	NO.
SURVEYED			SURVEYED		
PLOTTED			PLOTTED		
TRACE			TRACE		
AREAS			AREAS		
AREAS CHECKED			AREAS CHECKED		
BY			BY		
DATE			DATE		

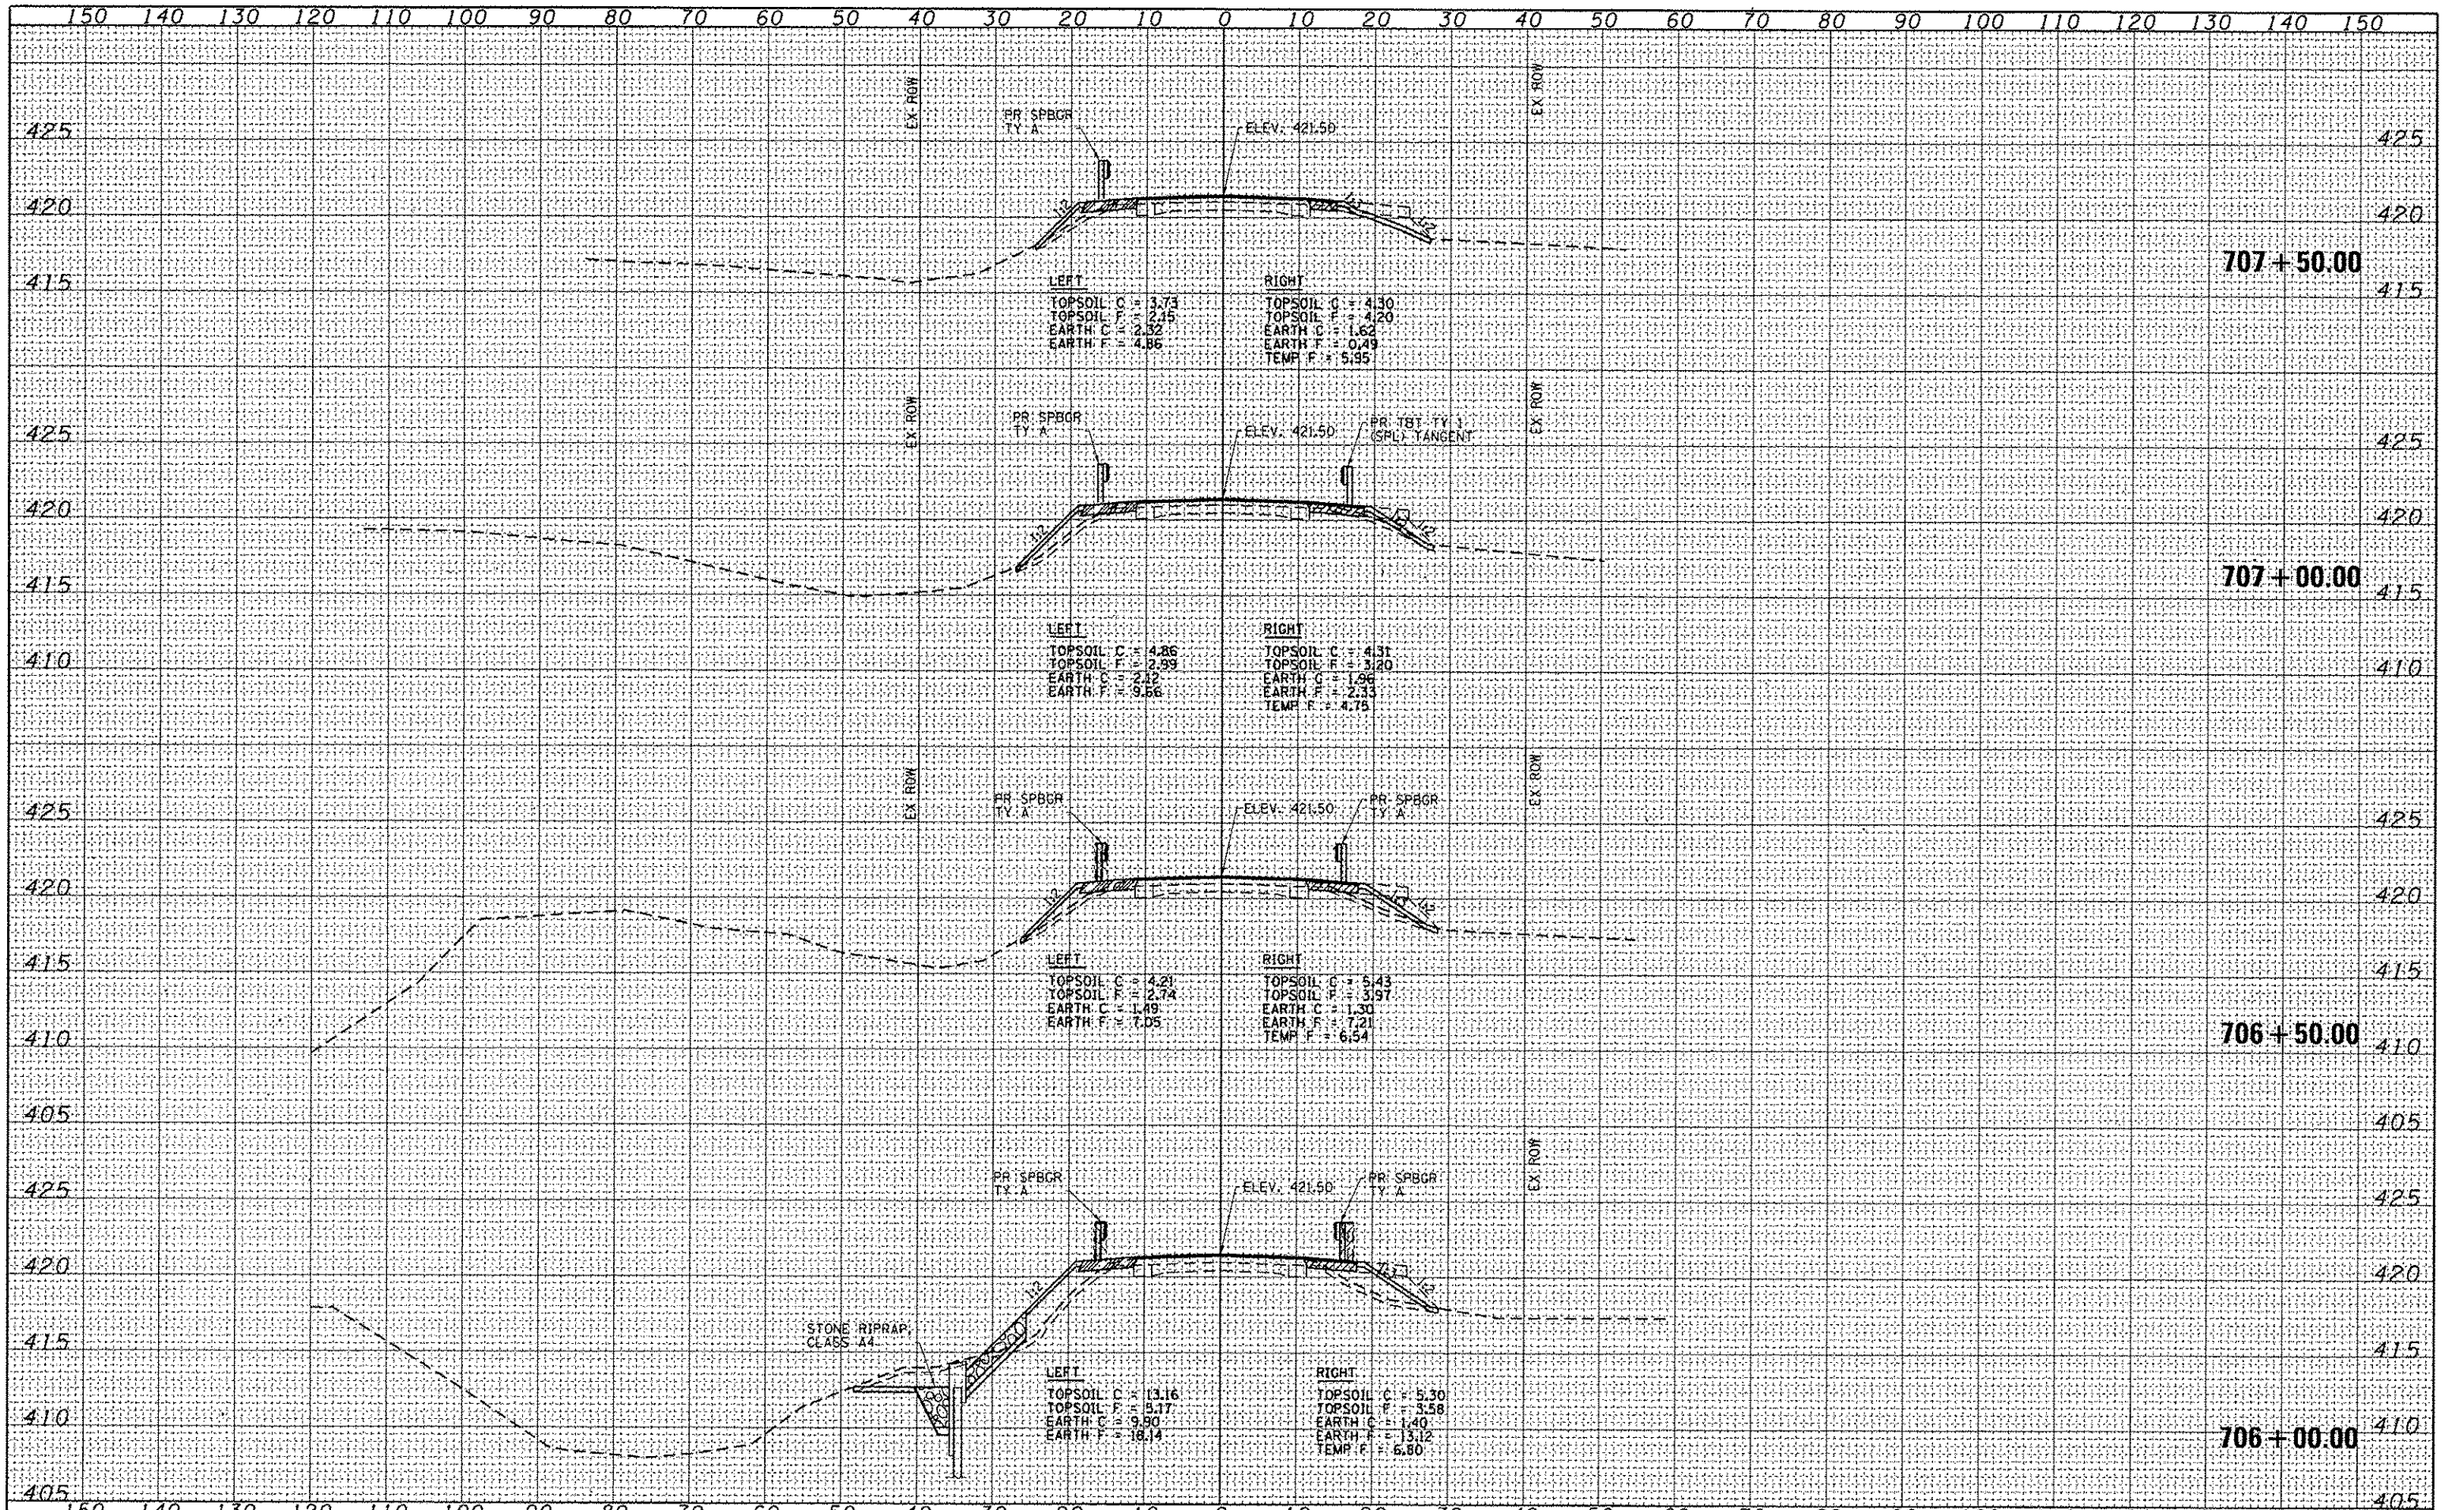

FILE NAME =	USER NAME = staffernk	DESIGNED - DAJ	REVISED -
		DRAWN - RJT/HAS	REVISED -
	PLOT SCALE = 20.0000 ' / in.	CHECKED - ELH	REVISED -
SCALES: (HORIZ) 1"=10' (VERT) 1"=5'	PLOT DATE = 6/2/2014 1:36:20 PM	DATE - 06/11	REVISED -

STATE OF ILLINOIS
DEPARTMENT OF TRANSPORTATION

FAP 781 (IL 33) CROSS SECTIONS

SCALE: AS SHOWN | SHEET NO. 4 OF 6 SHEETS | STA. 706+00 TO STA. 707+50

F.A.P. RTE.	SECTION	COUNTY	TOTAL SHEETS	SHEET NO.
781	109B-1	LAWRENCE	34	32
		CONTRACT NO. 74105		
FED. ROAD DIST. NO.	ILLINOIS	FED. AID PROJECT		