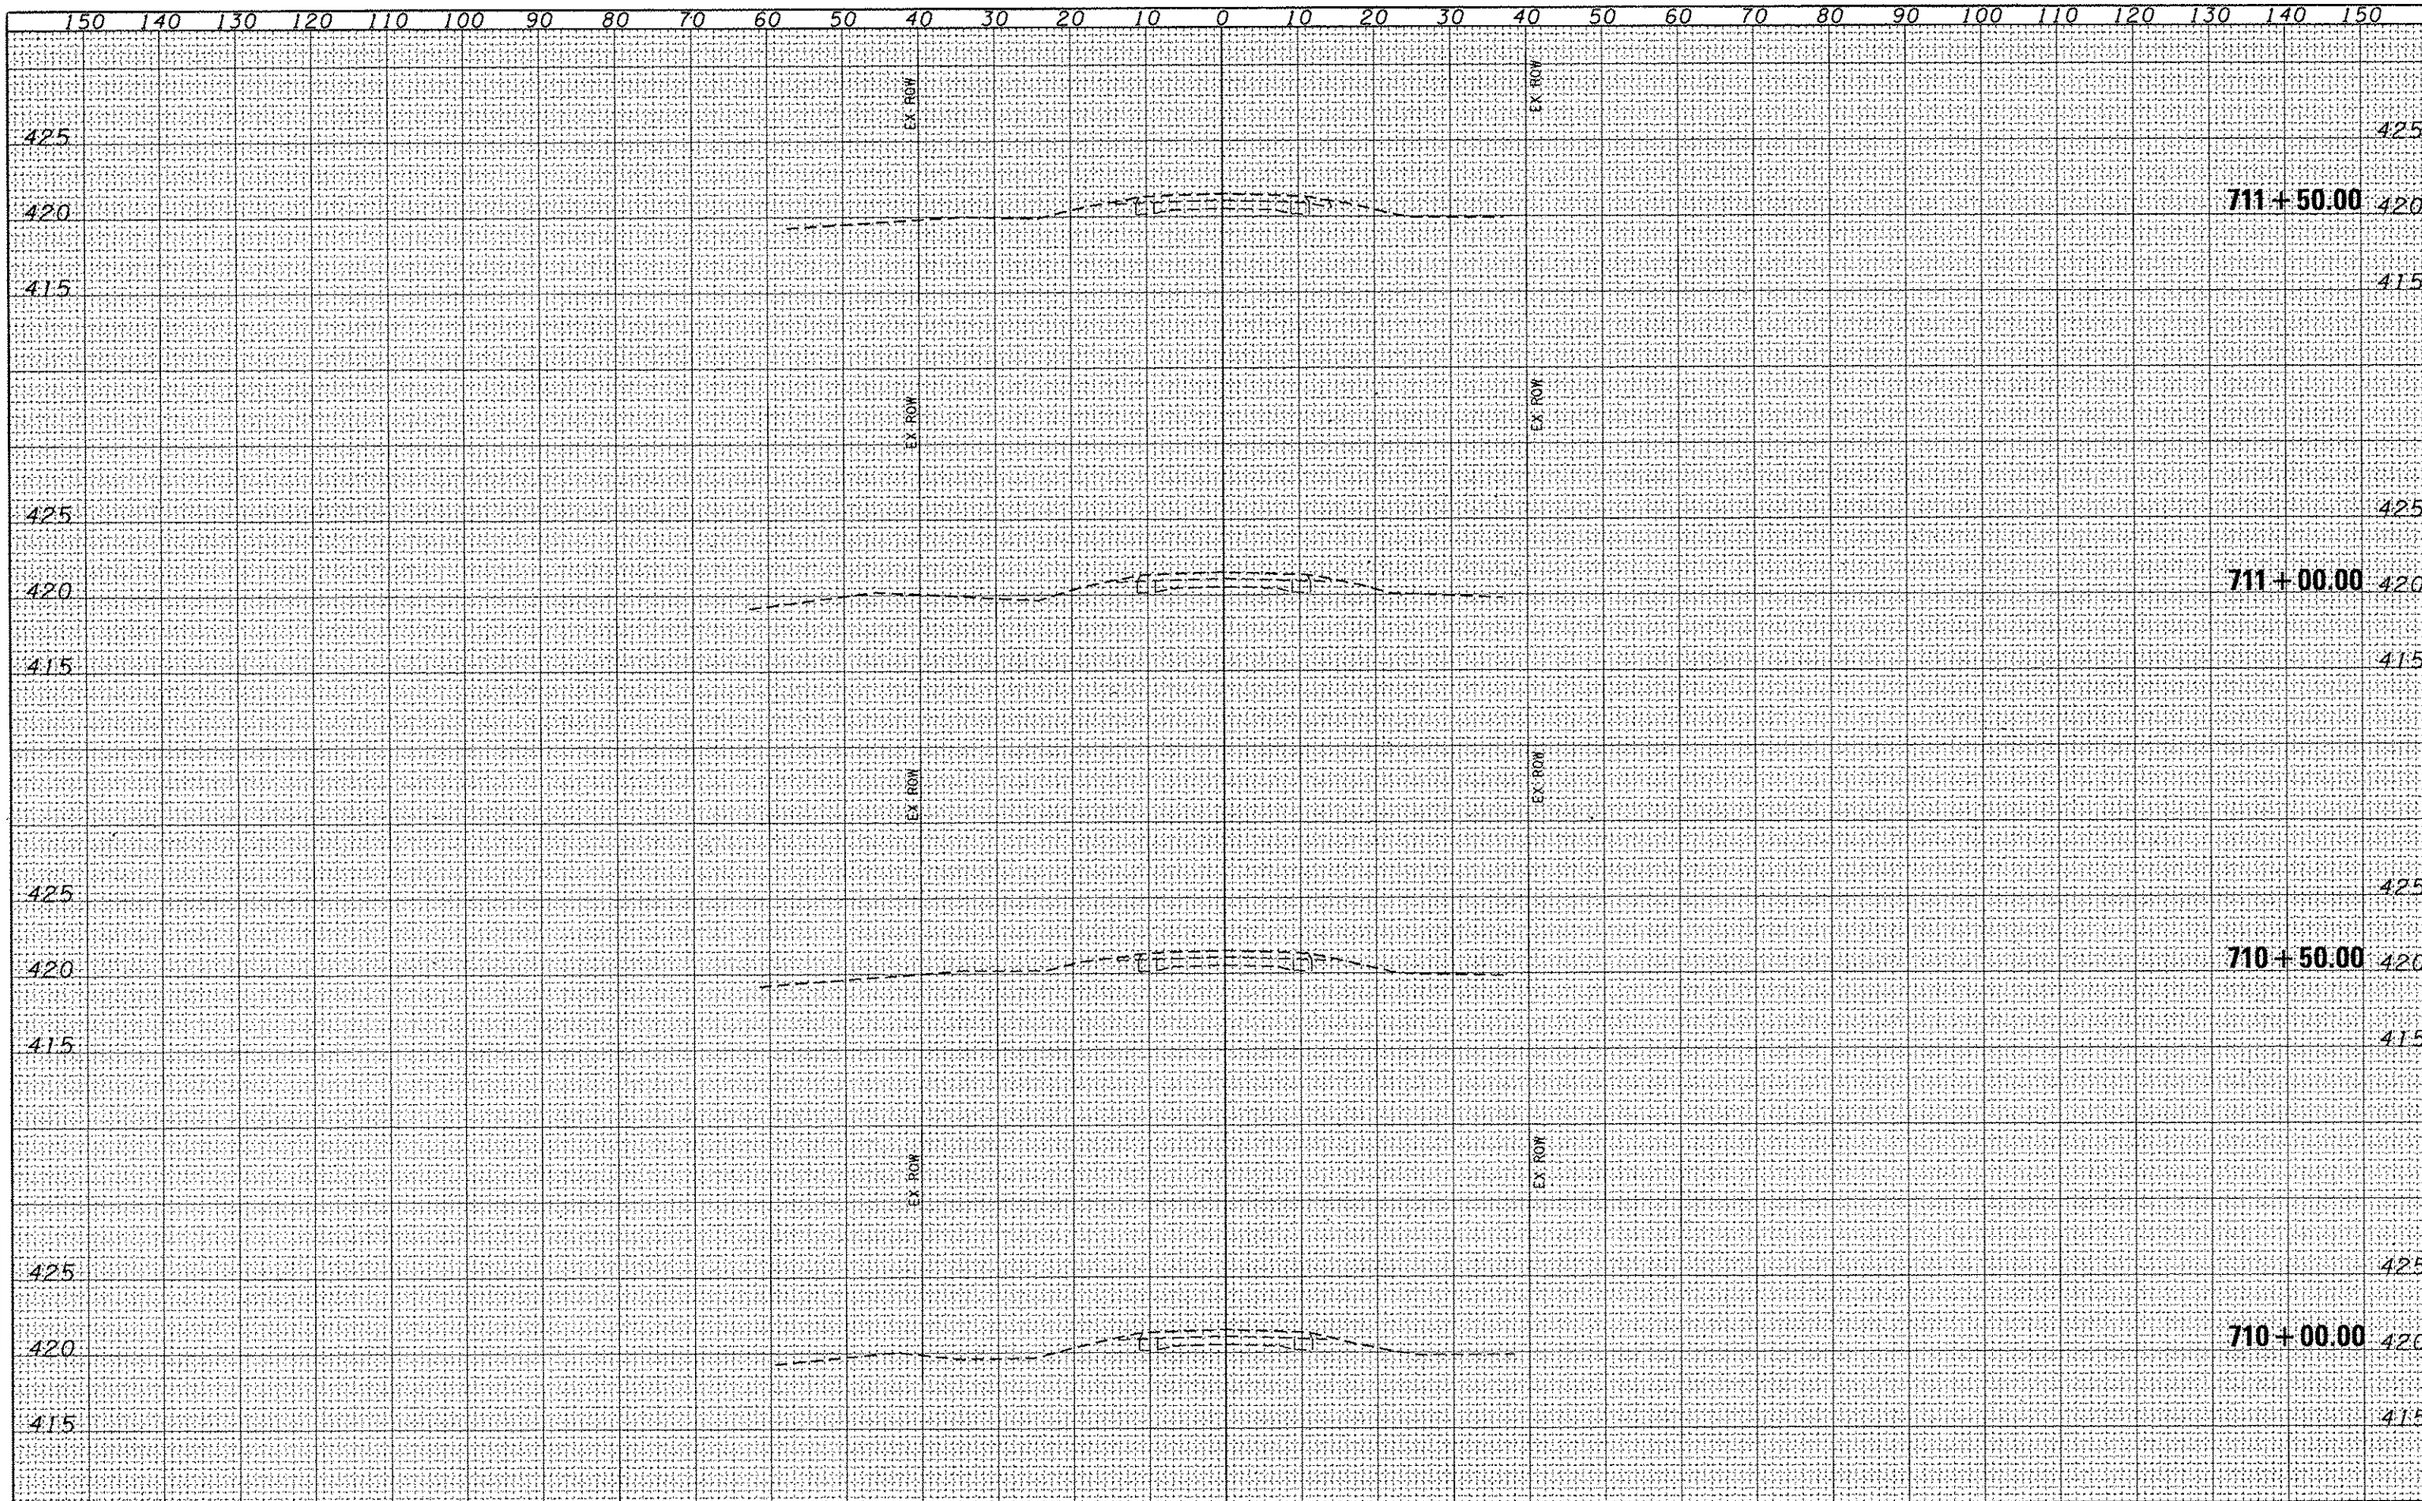


| | | | |
|---|---|---|---|
| FILE NAME = B:\pwidot\staffenmk\d0273139\D774105-sht-xssht01.dgn | USER NAME = staffenmk | DESIGNED - DAJ | REVISED - |
| | | DRAWN - RJT/HAS | REVISED - |
| | PLOT SCALE = 20.0000 ' / in. | CHECKED - ELH | REVISED - |
| SCALES: (HORIZ) 1"=10' (VERT) 1"=5' | PLOT DATE = 6/2/2014 1:37:57 PM | DATE - 06/11 | REVISED - |

**STATE OF ILLINOIS**
**DEPARTMENT OF TRANSPORTATION**

**FAP 781 (IL 33) CROSS SECTIONS**

SCALE: AS SHOWN | SHEET NO. 6 OF 6 SHEETS | STA. 710+00 TO STA. 711+50

| F.A.P. RTE. | SECTION | COUNTY | TOTAL SHEETS | SHEET NO. |
|---|---|---|---|---|
| 781 | 109B-1 | LAWRENCE | 34 | 34 |

CONTRACT NO. 74105

FED. ROAD DIST. NO. | ILLINOIS | FED. AID PROJECT