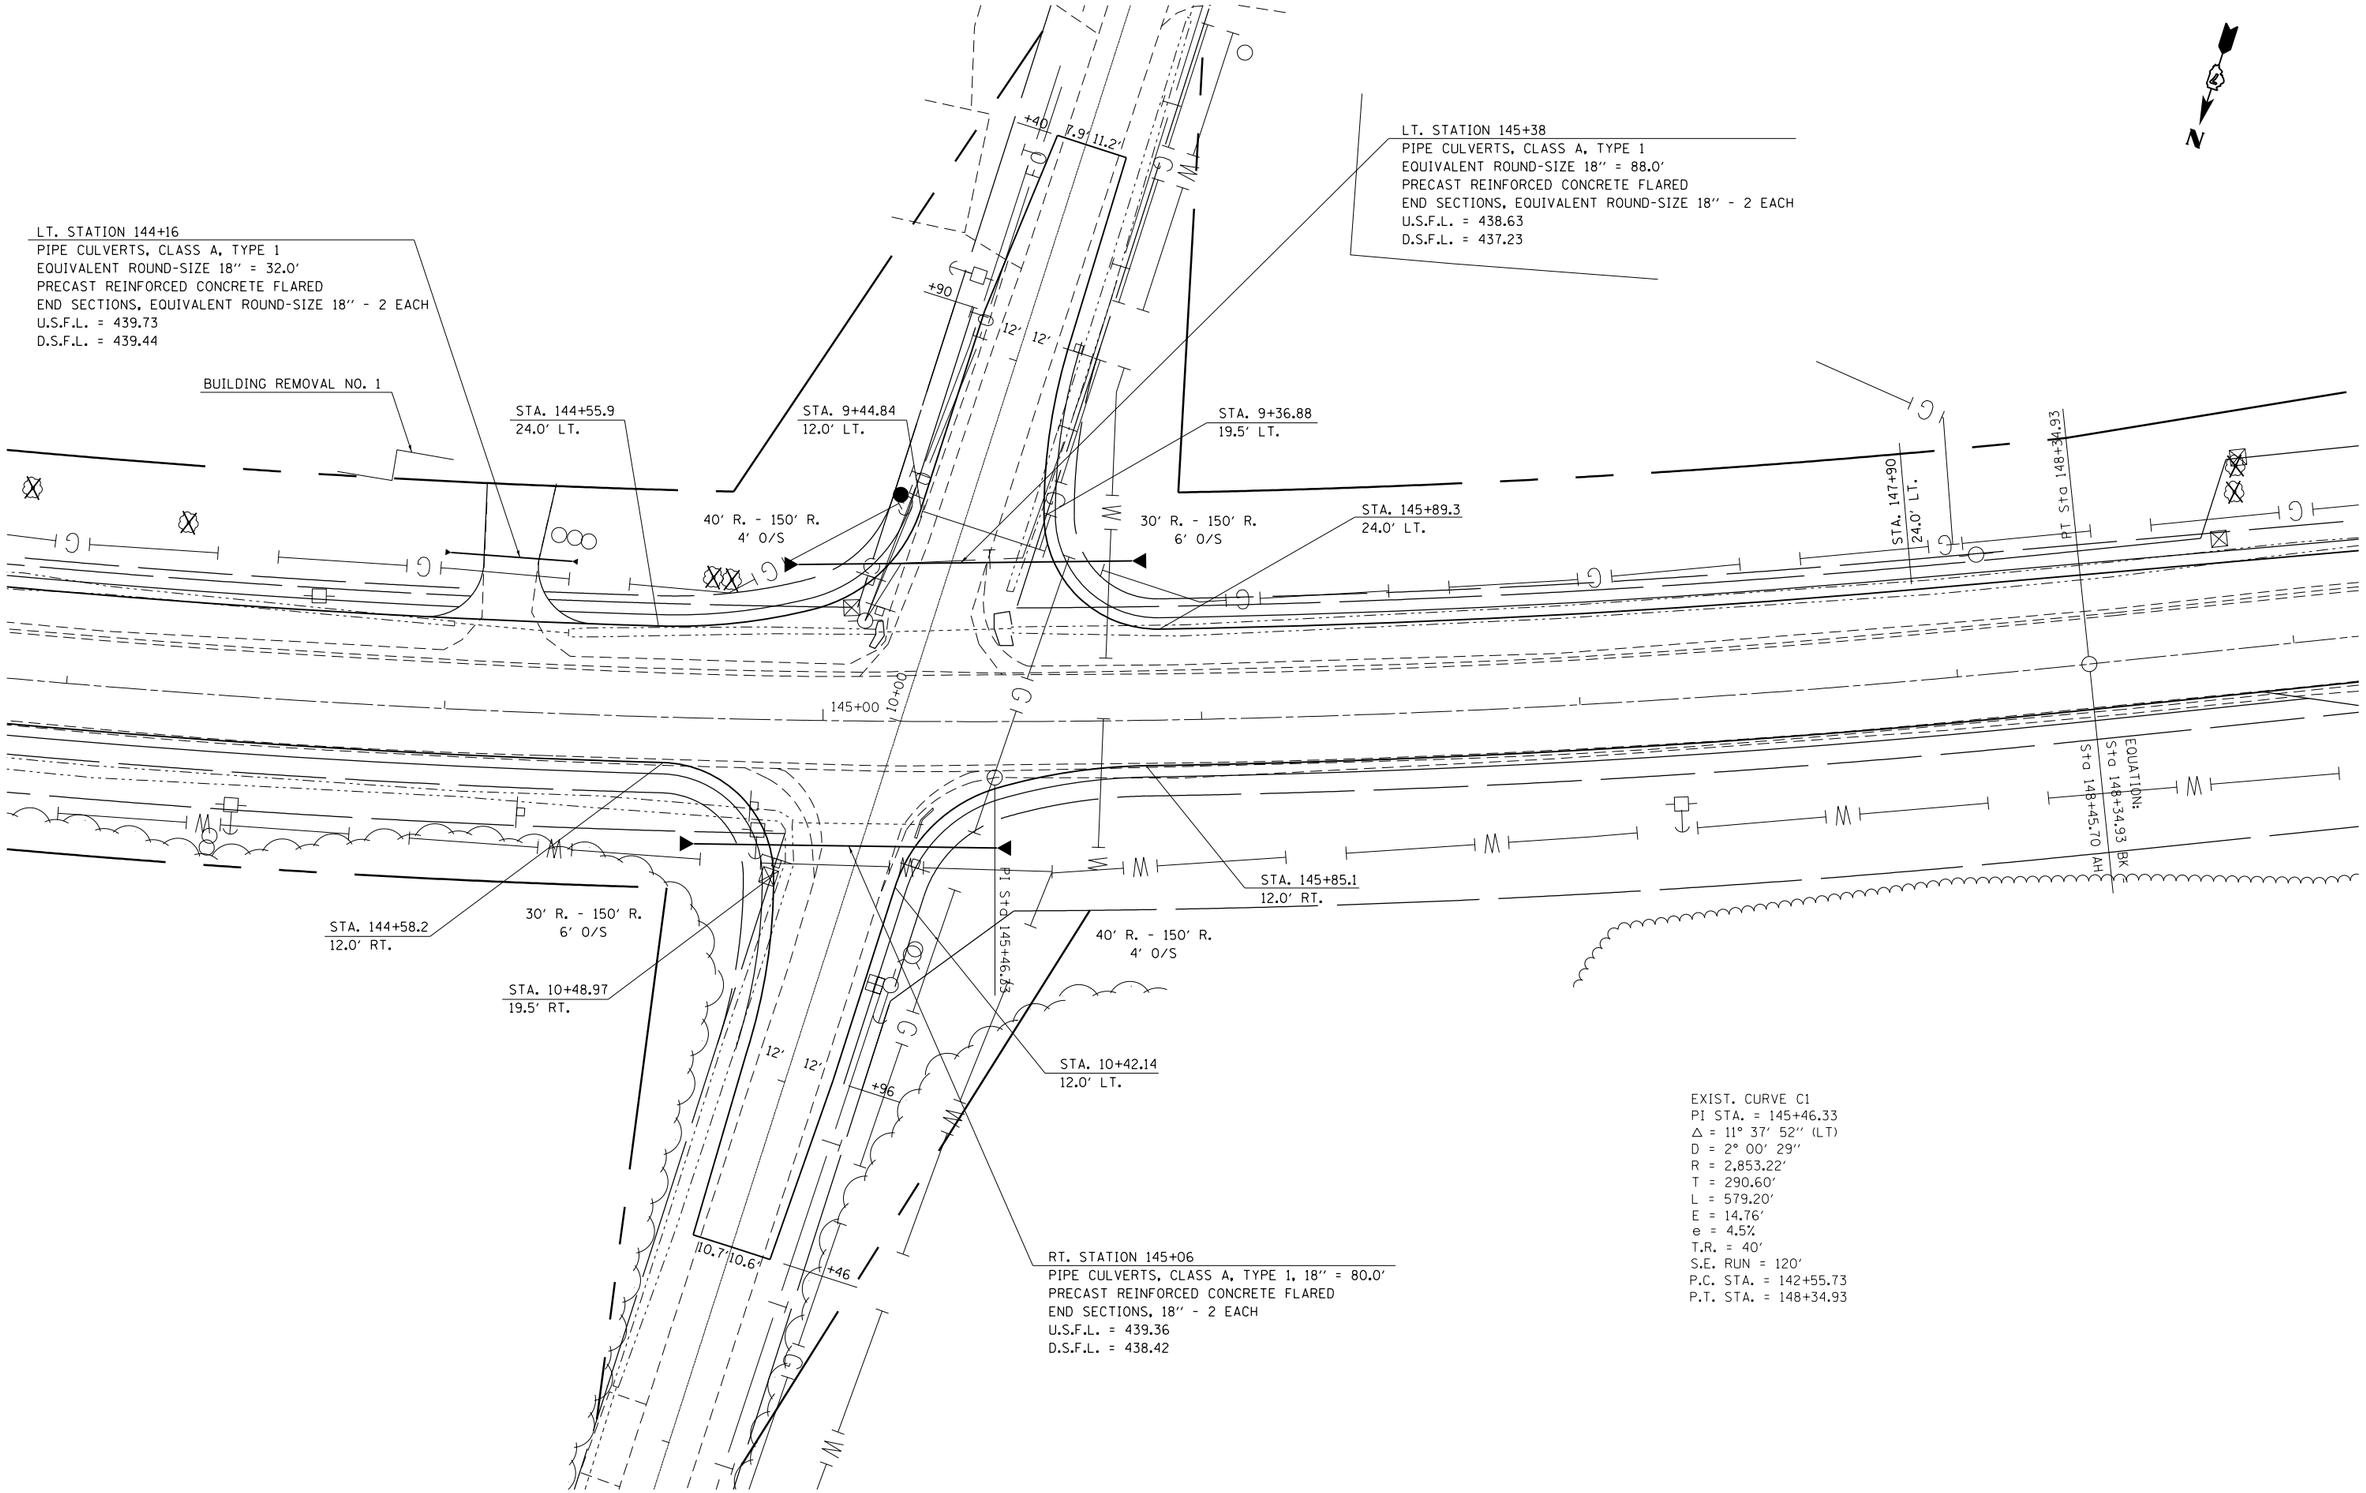

FILE NAME =	USER NAME = steffenmk	DESIGNED -	REVISED -	STATE OF ILLINOIS DEPARTMENT OF TRANSPORTATION	INTERSECTION DETAIL PLAN	F.A.S. RTE.	SECTION	COUNTY	TOTAL SHEETS	SHEET NO.
c:\pw_work\pwidot\steffenmk\dms52730\D774246-sht-intersection.dgn		DRAWN -	REVISED -			1806	(2,2Z)RS-2, (2N)	LAWRENCE	82	37
	PLOT SCALE = 40.0000 ' / in.	CHECKED -	REVISED -					CONTRACT NO. 74246		
Default	PLOT DATE = 8/13/2014	DATE -	REVISED -		SCALE: 20 SHEET 3 OF 5 SHEETS STA. 143+00 TO STA. 149+00			ILLINOIS FED. AID PROJECT		