| FINAL SURVEY | NOTE BOOK | SURVEYED | BY | DATE |
|---|---|---|---|---|
| | | PLOTTED | | |
| | | TEMPLATE | | |
| | | AREAS | | |
| NO. | | AREAS CHECKED | | |

| ORIGINAL SURVEY | NOTE BOOK | SURVEYED | BY | DATE |
|---|---|---|---|---|
| | | PLOTTED | | |
| | | TEMPLATE | | |
| | | AREAS | | |
| NO. | | AREAS CHECKED | | |

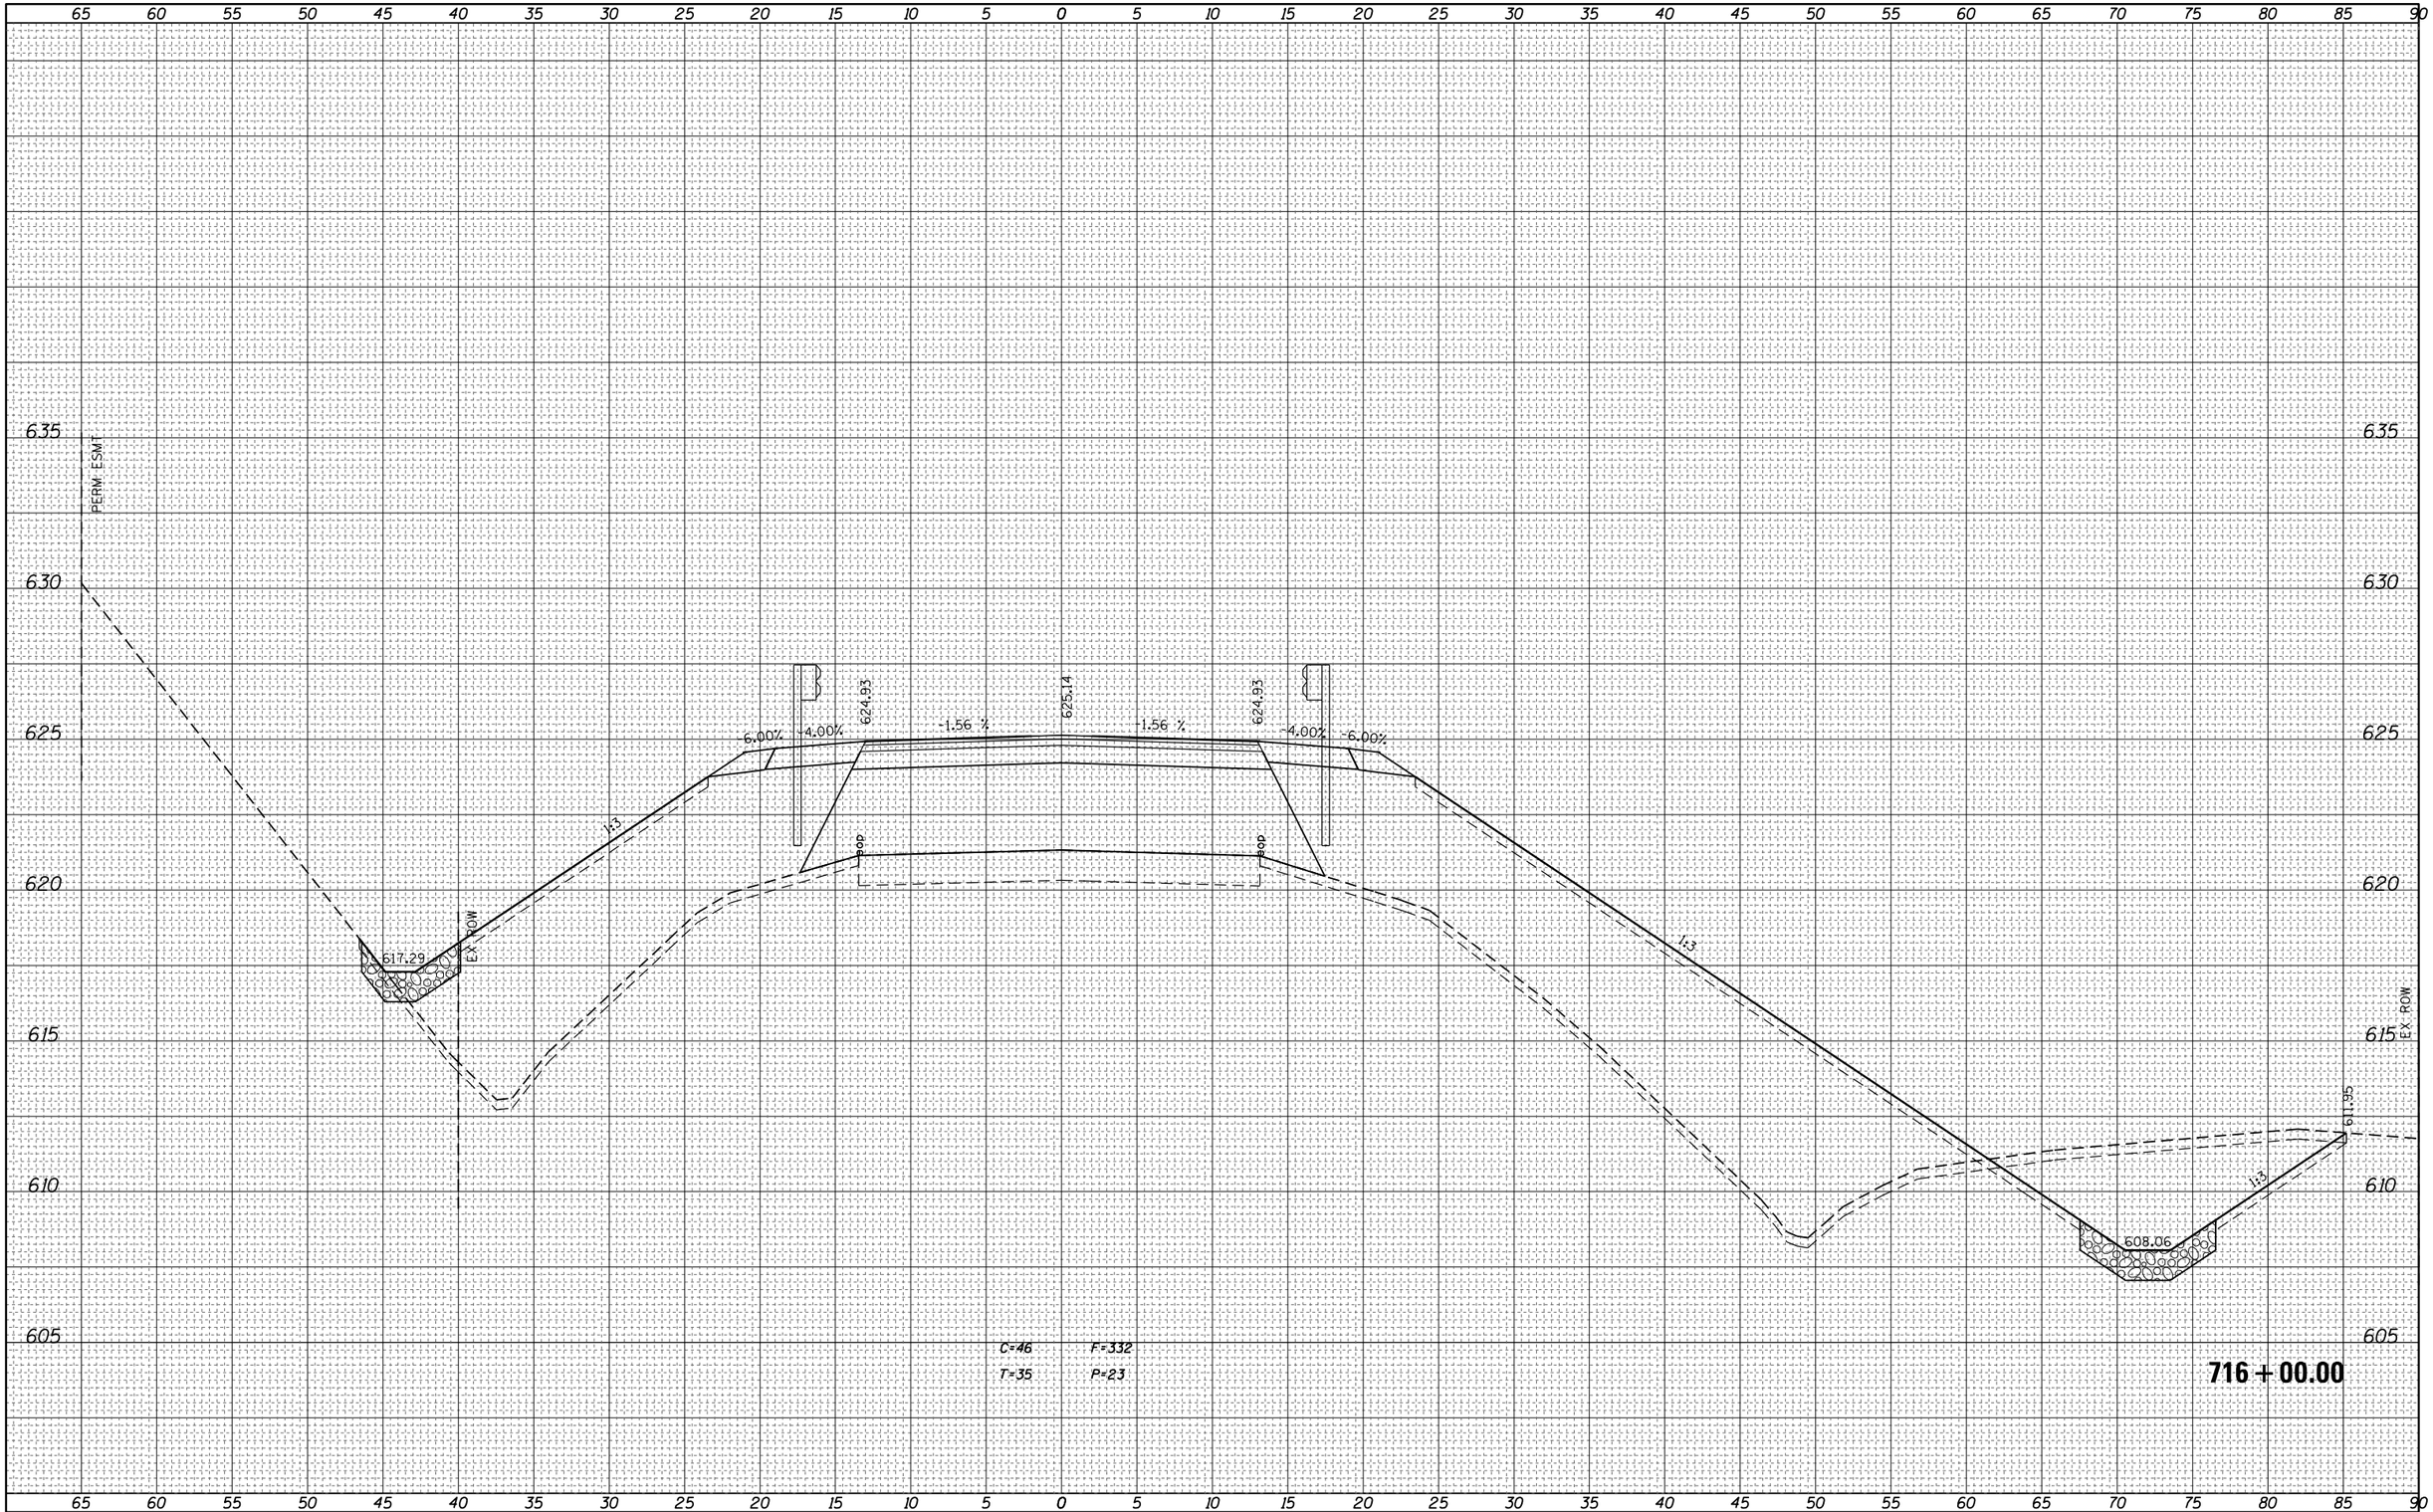


| FILE NAME = | USER NAME = steffenmk | DESIGNED - | REVISED - |
|---|---|---|---|
| c:\pw_work\pwidot\steffenmk\d0117991\D774350-xssht.dgn | | DRAWN - | REVISED - |
| | PLOT SCALE = 10.0000 ' / in. | CHECKED - | REVISED - |
| | PLOT DATE = 8/13/2014 | DATE - | REVISED - |

**STATE OF ILLINOIS**
**DEPARTMENT OF TRANSPORTATION**

**CROSS SECTIONS**

SCALE: | SHEET NO. OF SHEETS | STA. 716+00.00 TO STA. 716+00.00

| F.A.P. RTE. | SECTION | COUNTY | TOTAL SHEETS | SHEET NO. |
|---|---|---|---|---|
| 749 | (122BR)B-1 | Coles | 60 | 56 |

CONTRACT NO. 74350

ILLINOIS FED. AID PROJECT