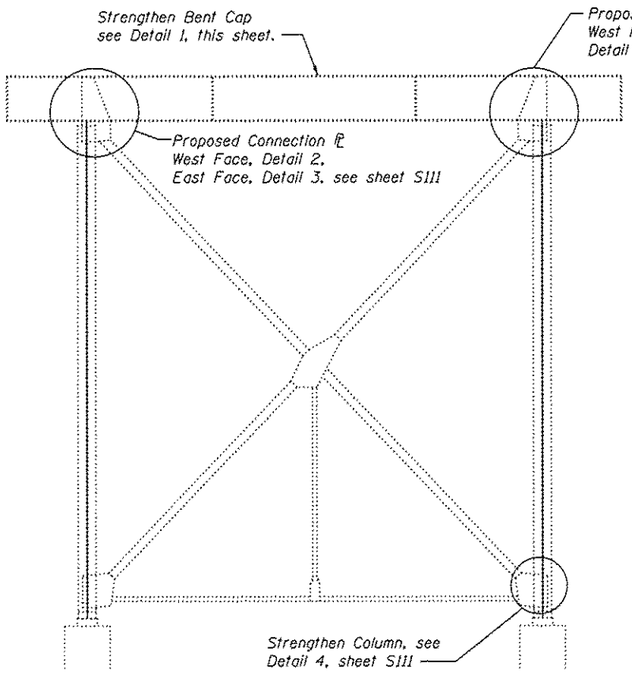

BENT 6
(Looking East)

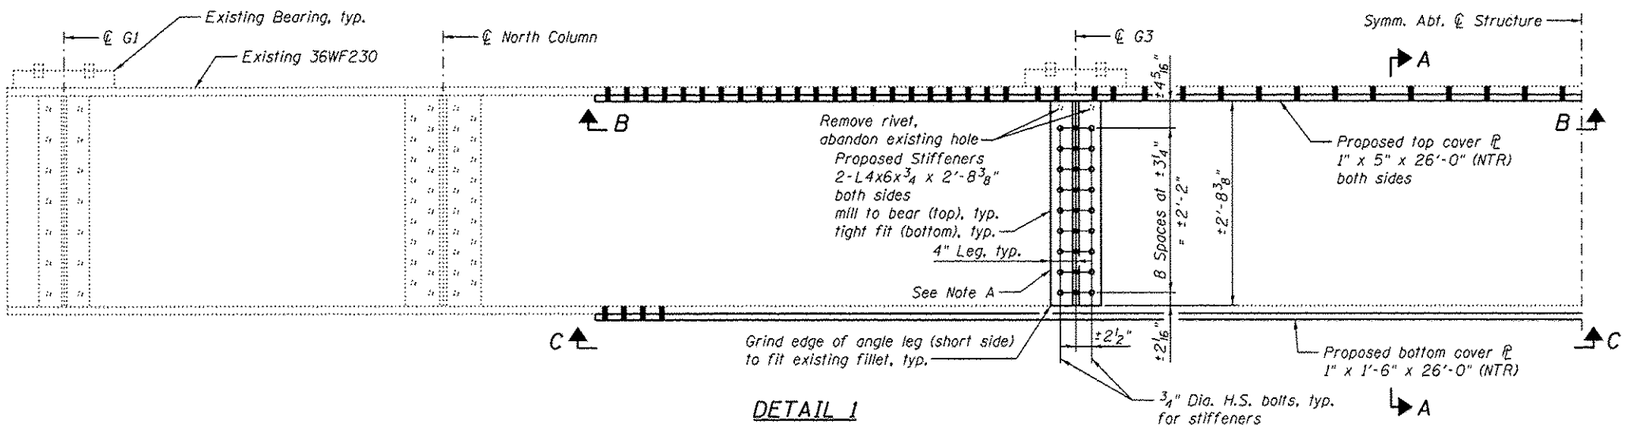

DETAIL 1

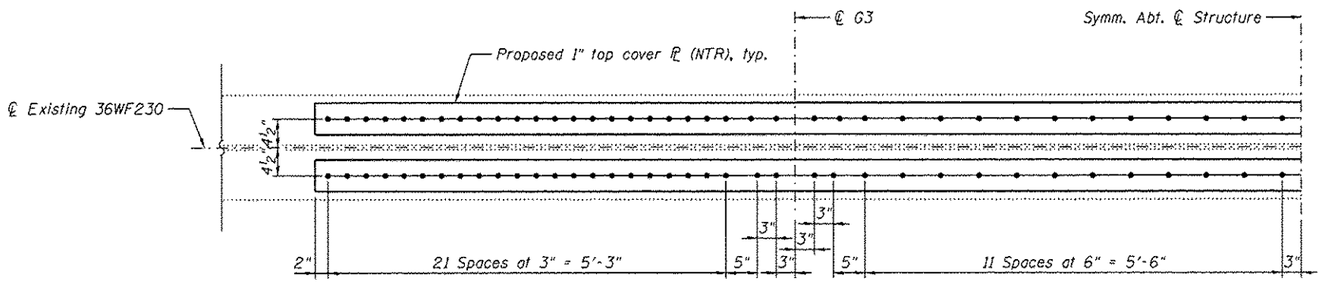

SECTION B-B

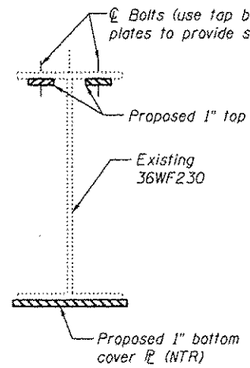

SECTION A-A

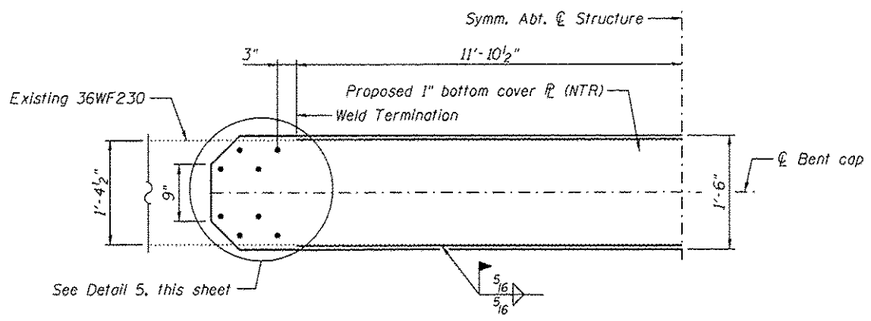

VIEW C-C

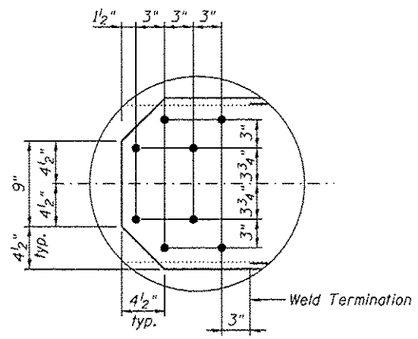

DETAIL 5

BILL OF MATERIAL

Item	Unit	Total
Structural Steel Repair	Pound	4,260

Notes:
Load carrying components designated "NTR" shall conform to the Impact Testing Requirement, Zone 2.
For Details 2, 3, and 4, see sheet S111.

Note A:
Field drill holes using existing holes as template.
Remainder of holes may be shop or field drilled.

MODJESKI and MASTERS
Experience great bridges.

USER NAME =	DESIGNED - YSS	REVISED
	CHECKED - ZJB	REVISED
PLOT SCALE =	DRAWN - AEC	REVISED
PLOT DATE = 05/02/2014	CHECKED - YSS	REVISED

STATE OF ILLINOIS
DEPARTMENT OF TRANSPORTATION

MISSOURI APPROACH BENT 6 REPAIRS – 1
S.N. 082-6001 MLK BRIDGE OVER MISSISSIPPI RIVER
SHEET NO. S110 OF S138 SHEETS

F.A.P. RTE.	SECTION	COUNTY	TOTAL SHEETS	SHEET NO.
799	18R, DRS-2	ST. CLAIR	156	128
		CONTRACT NO. 76803		
	ILLINOIS	FED. AID PROJECT		