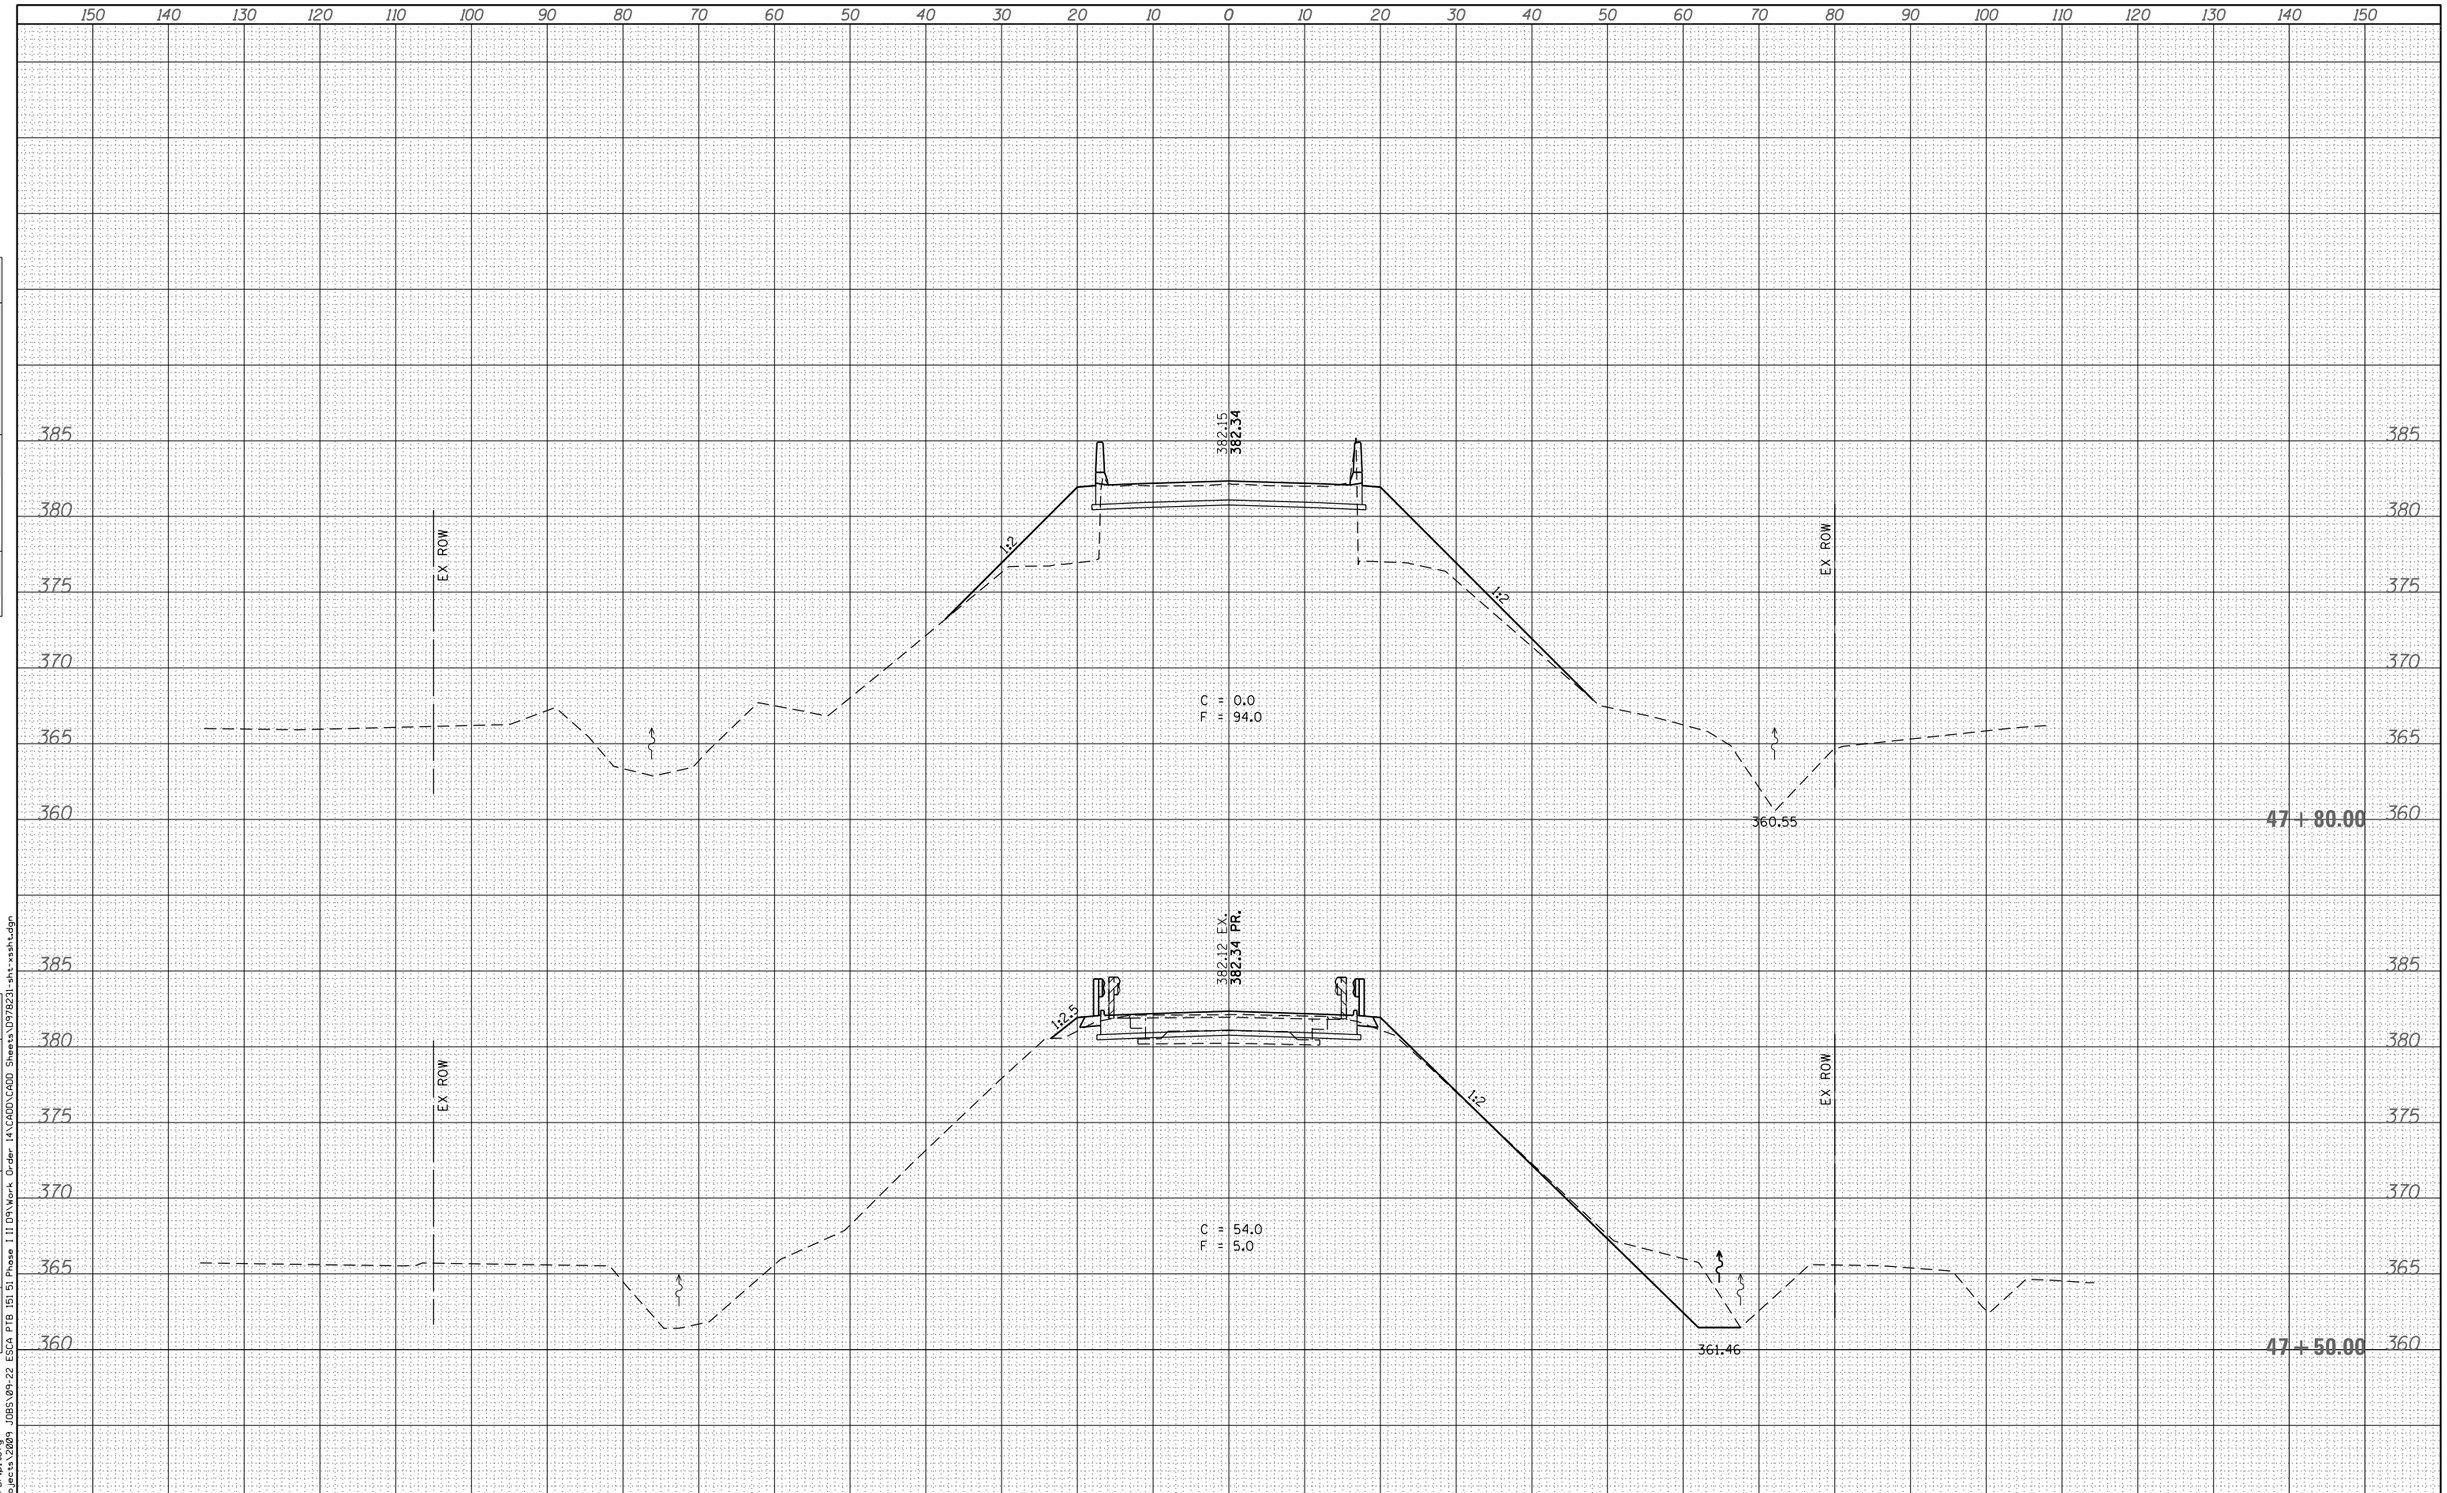

FINAL SURVEY		BY	DATE
NOTE BOOK	SURVEYED		
	PLOTTED		
	TEMPLATE		
	AREAS		
NO.	AREAS CHECKED		

ORIGINAL SURVEY		BY	DATE
NOTE BOOK	SURVEYED		
	PLOTTED		
	TEMPLATE		
	AREAS		
NO.	AREAS CHECKED		

PLOT DRIVER = 100T_PDF.pltcfg
FILE NAME = S:\Projects\2009_JOBS\09-22 ESCA PTB 151 51 Phase I II D9\Work Order 14\CADD\CADD Sheets\D978231-sht-xssht.dgn

QUIGG ENGINEERING INC

USER NAME = twalker	DESIGNED - MCV	REVISED -
FILE NAME = D978231-sht-xssht.dgn	DRAWN - CMM	REVISED -
PLOT SCALE = 20.0000 ' / in.	CHECKED - MTM	REVISED -
PLOT DATE = 7/9/2014	DATE -	REVISED -

STATE OF ILLINOIS
DEPARTMENT OF TRANSPORTATION

ILLINOIS ROUTE 141 CROSS SECTIONS

SCALE: 10H : 5V | SHEET 3 OF 7 SHEETS | STA. 47+50.00 TO STA. 47+80.00

F.A.P RTE.	SECTION	COUNTY	TOTAL SHEETS	SHEET NO.
877	100B-1	WHITE	54	50

CONTRACT NO. 78231

ILLINOIS FED. AID PROJECT