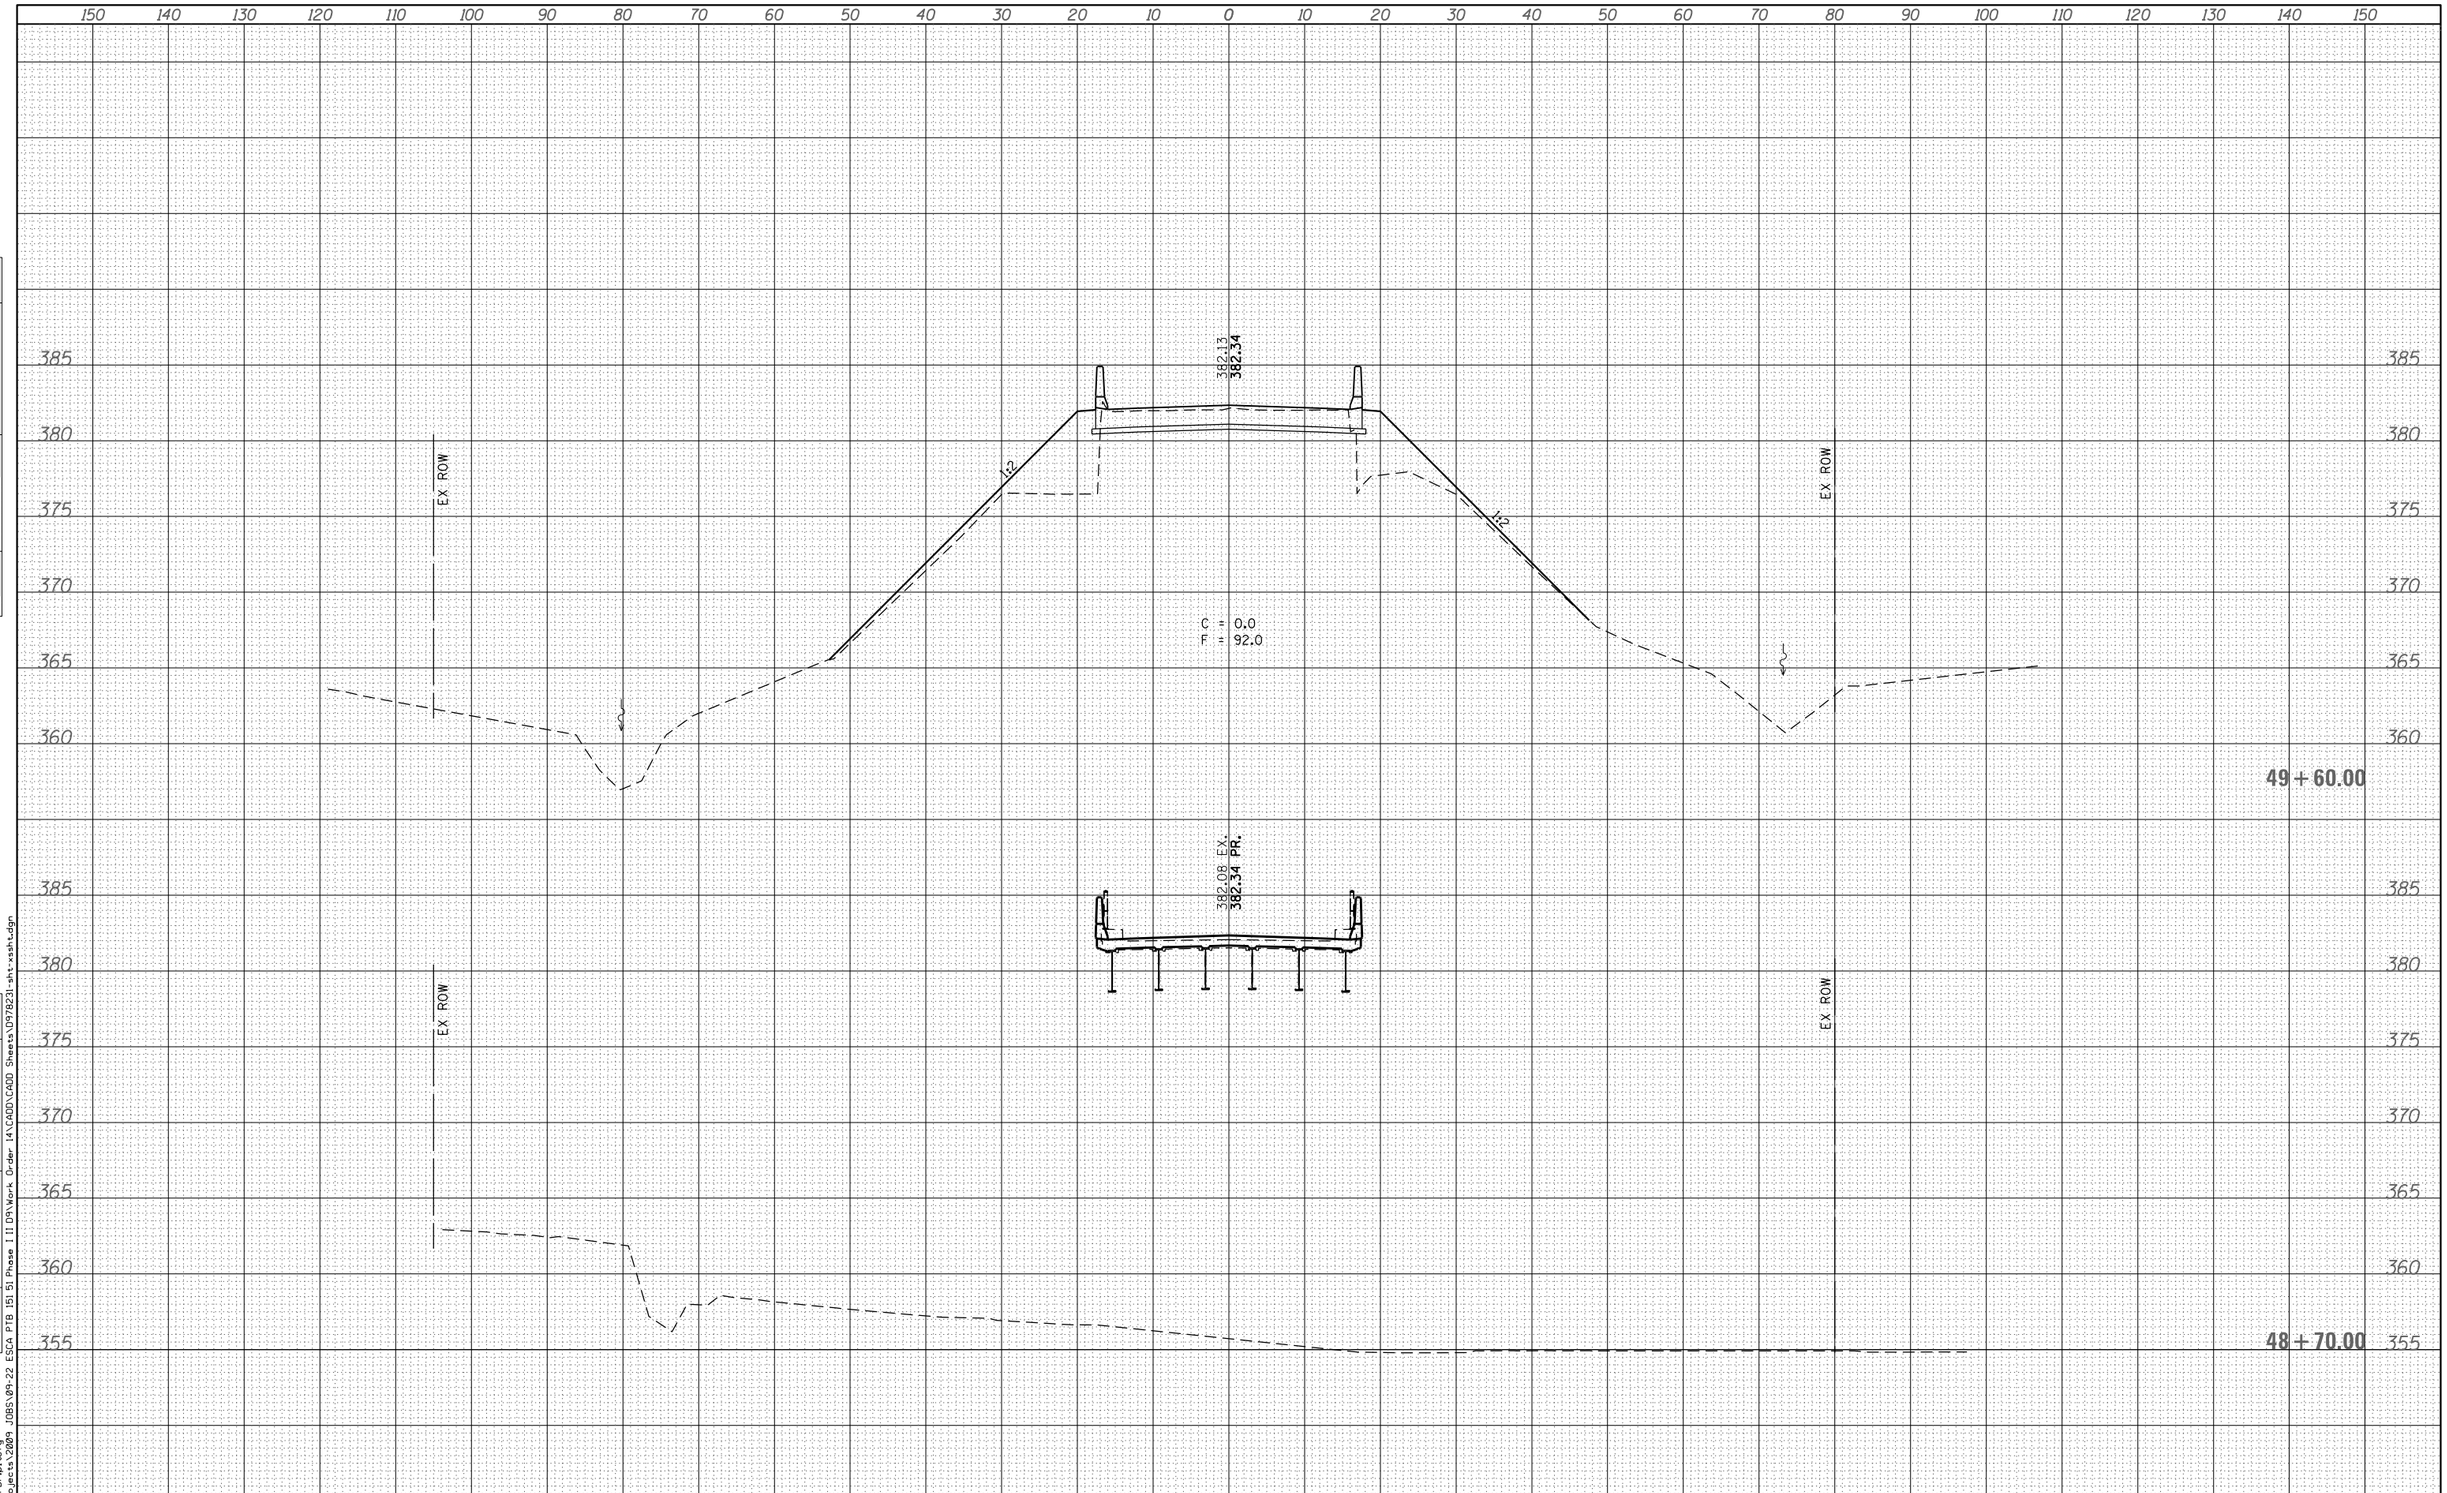


| FINAL SURVEY | | BY | DATE |
|---|---|---|---|
| | SURVEYED | | |
| | PLOTTED | | |
| | TEMPLATE | | |
| NOTE BOOK | AREAS | | |
| | AREAS CHECKED | | |
| NO. | | | |

| ORIGINAL SURVEY | | BY | DATE |
|---|---|---|---|
| | SURVEYED | | |
| | PLOTTED | | |
| | TEMPLATE | | |
| NOTE BOOK | AREAS | | |
| | AREAS CHECKED | | |
| NO. | | | |

PLOT DRIVER = IDOT_PDF.pltcfg JOBS\09-22 ESGA PTB 151 51 Phase I II D9\Work Order 14\CADD\CADD Sheets\D978231-sht-xssht.dgn
FILE NAME = S:\Projects\2009

QUIGG ENGINEERING INC

| | | |
|---|---|---|
| USER NAME = twalker | DESIGNED - MCV | REVISED - |
| FILE NAME = D978231-sht-xssht.dgn | DRAWN - CMM | REVISED - |
| PLOT SCALE = 20.0000 ' / in. | CHECKED - MTM | REVISED - |
| PLOT DATE = 7/9/2014 | DATE - | REVISED - |

**STATE OF ILLINOIS**
**DEPARTMENT OF TRANSPORTATION**

**ILLINOIS ROUTE 141 CROSS SECTIONS**

SCALE: 10H : 5V | SHEET 4 OF 7 SHEETS | STA. 48+70.00 TO STA. 49+60.00

| F.A.P RTE. | SECTION | COUNTY | TOTAL SHEETS | SHEET NO. |
|---|---|---|---|---|
| 877 | 100B-1 | WHITE | 54 | 51 |

CONTRACT NO. 78231

ILLINOIS FED. AID PROJECT