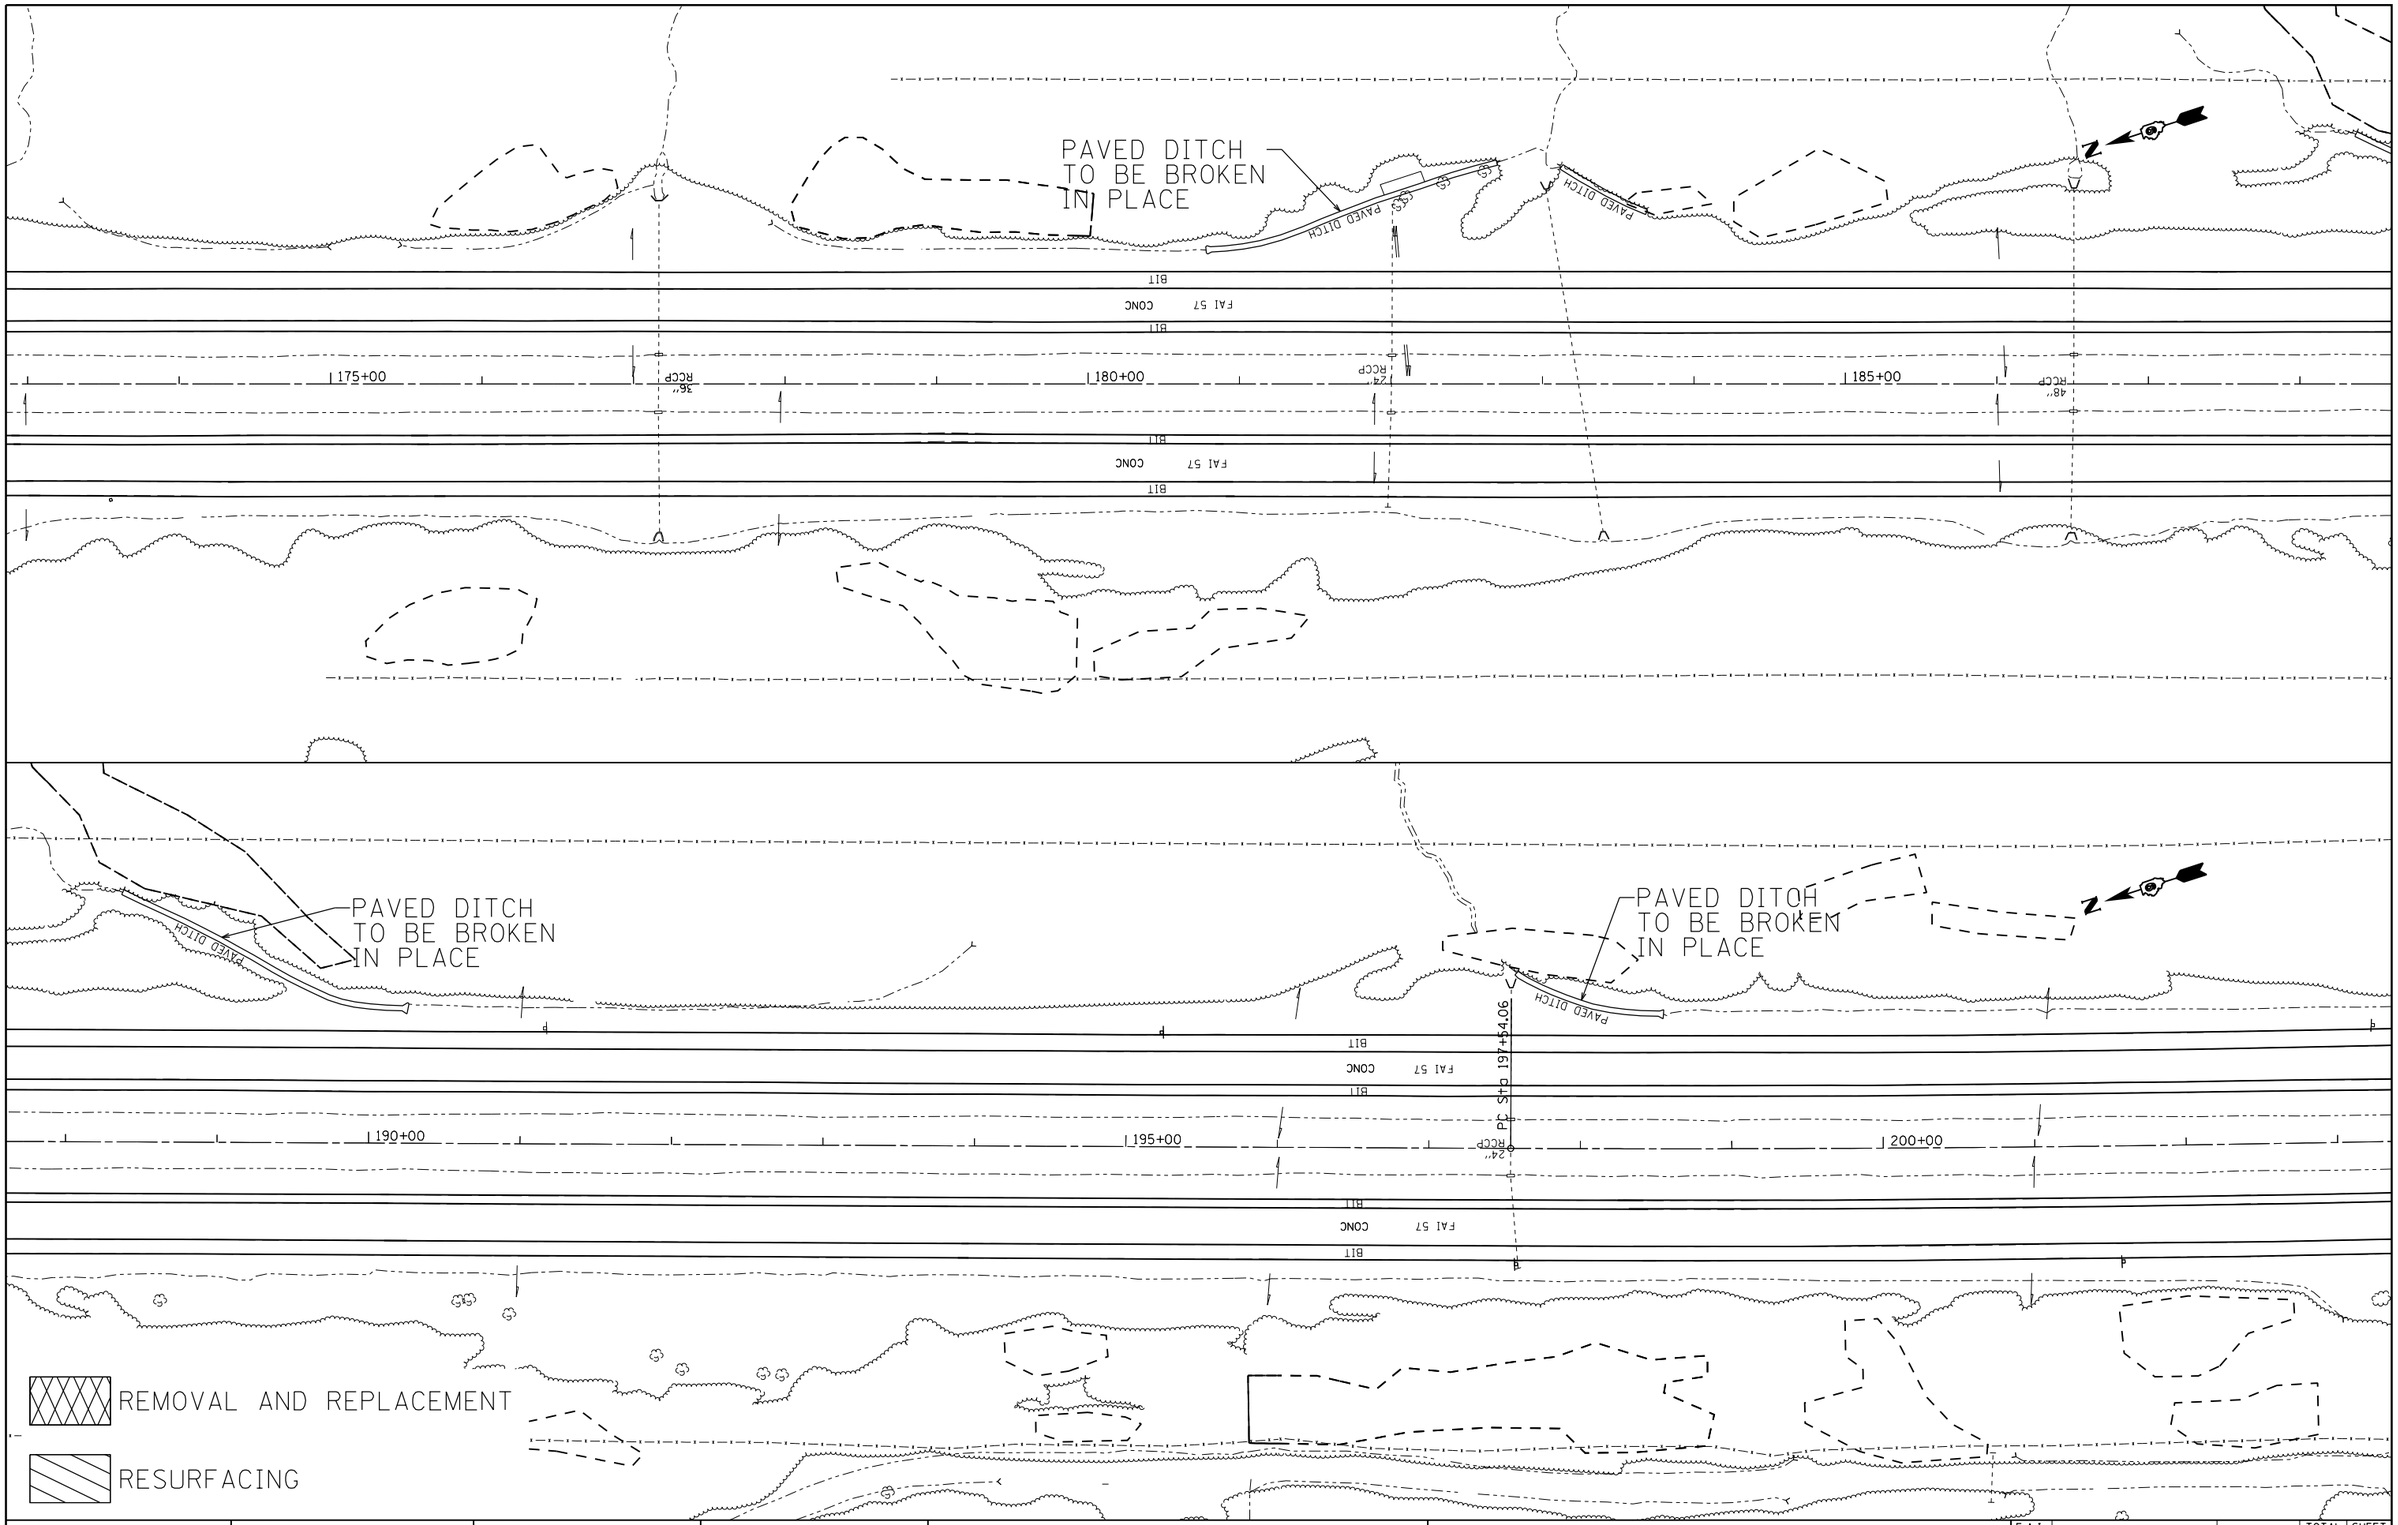

FILE NAME = c:\pw_work\pwidot\colemm\d0351283\78380-shtcl.dgn	USER NAME = colemm	DESIGNED -	REVISED -
		DRAWN -	REVISED -
	PLOT SCALE = 100.0000 ' / in.	CHECKED -	REVISED -
Default	PLOT DATE = 8/22/2014	DATE -	REVISED -

STATE OF ILLINOIS
DEPARTMENT OF TRANSPORTATION

PLAN ALONG I-57 MEDIAN

SCALE: | SHEET OF SHEETS | STA. | TO STA.

F.A.I. RTE.	SECTION	COUNTY	TOTAL SHEETS	SHEET NO.
57	•	WILLIAMSON	107	75
		CONTRACT NO. 78380		
	ILLINOIS	FED. AID PROJECT		

(X1-8,X1-7-1,X1-7,X1-6-1)R-1