• (0203.1 & 0312-706W) R-3 CONTRACT NO. 62108

F.A.I. RTE	SECTION	COUNTY	TOTAL SHEETS	SHEET NO.
80/94	•	COOK	870	134
STA.	38+500	TO STA.	38+875	
FED ROAD DIST. NO.		ILLINOIS	FED. AID PROJECT	

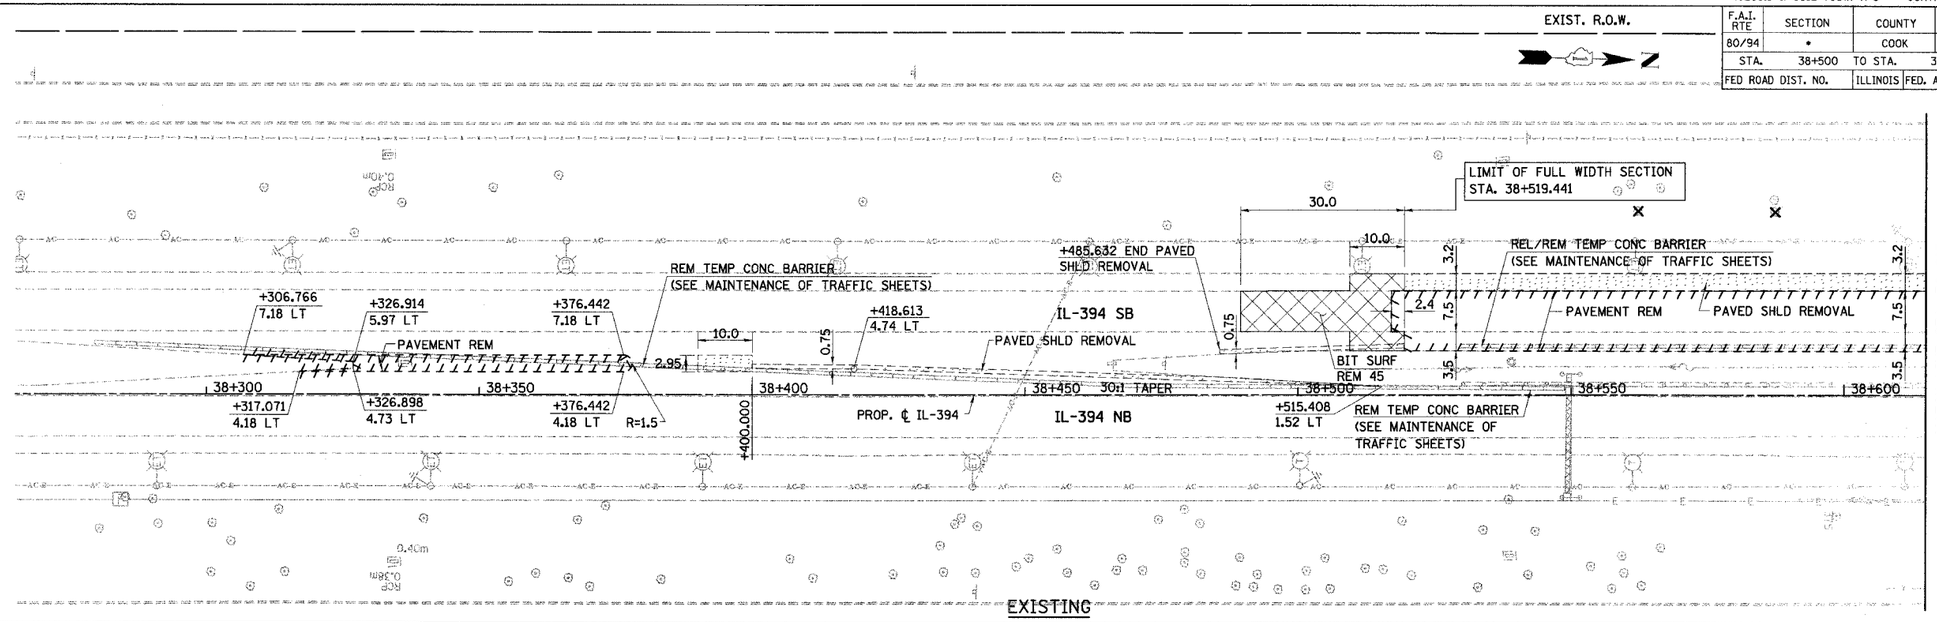

PF-8

LEGEND

- PAVEMENT REMOVAL
- PAVED SHOULDER REMOVAL
- APPROACH SLAB REMOVAL
- PAVEMENT BREAKING
- BITUMINOUS SURFACE REMOVAL, 45MM
- TREE REMOVAL
- TREE REMOVAL HECTARES
- SELECTIVE CLEARING
- BORXXXXX / XXX — SOIL BORING / PAVEMENT CORE NUMBER; ASPHALT PAVEMENT THICKNESS (MM) UNLESS OTHERWISE NOTED
- BORING / CORE

NOTES:

1. ALL STATIONING AND OFFSET MEASUREMENTS OFF ℄ IL-394 UNLESS OTHERWISE NOTED
2. ALL DIMENSIONS ARE IN METERS (m) UNLESS OTHERWISE NOTED.
3. ALL TREE DIAMETERS ARE IN MILLIMETERS (mm) UNLESS OTHERWISE NOTED.
4. WHERE EXISTING SIGNS INTERFERE WITH CONSTRUCTION OPERATIONS, SEE ARTICLE 107.25 OF THE STANDARD SPECIFICATIONS.
5. SEE CONTRACT 62664 FOR LIGHTING REMOVAL.

PROPOSED

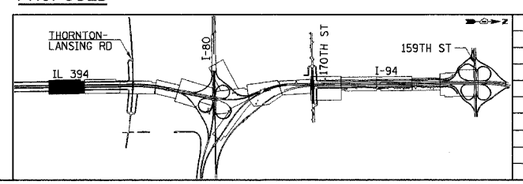

REVISIONS	
NAME	DATE

ILLINOIS DEPARTMENT OF TRANSPORTATION
I-94 EAST BOUND / IL 394 SOUTH BOUND

EXISTING AND PROPOSED PLAN
IL-394
STA. 38+265 TO STA. 38+615

HORIZ SCALE: 1:500
VERT SCALE:
DATE: JULY 18, 2005
DRAWN BY: BAJ
CHECKED BY: JES

HNTB

j:\34562\CADD\TIS\cds\Contract19_SB\pf19008a4a.dgn
slauer 19-AUG-2005 13:04