• (0203.1 & 0312-708W) R-3 CONTRACT NO. 62108

F.A.I. RTE	SECTION	COUNTY	TOTAL SHEETS	SHEET NO.
80/94	•	COOK	870	280
STA.		TO STA.		
FED ROAD DIST. NO.		ILLINOIS	FED. AID PROJECT	

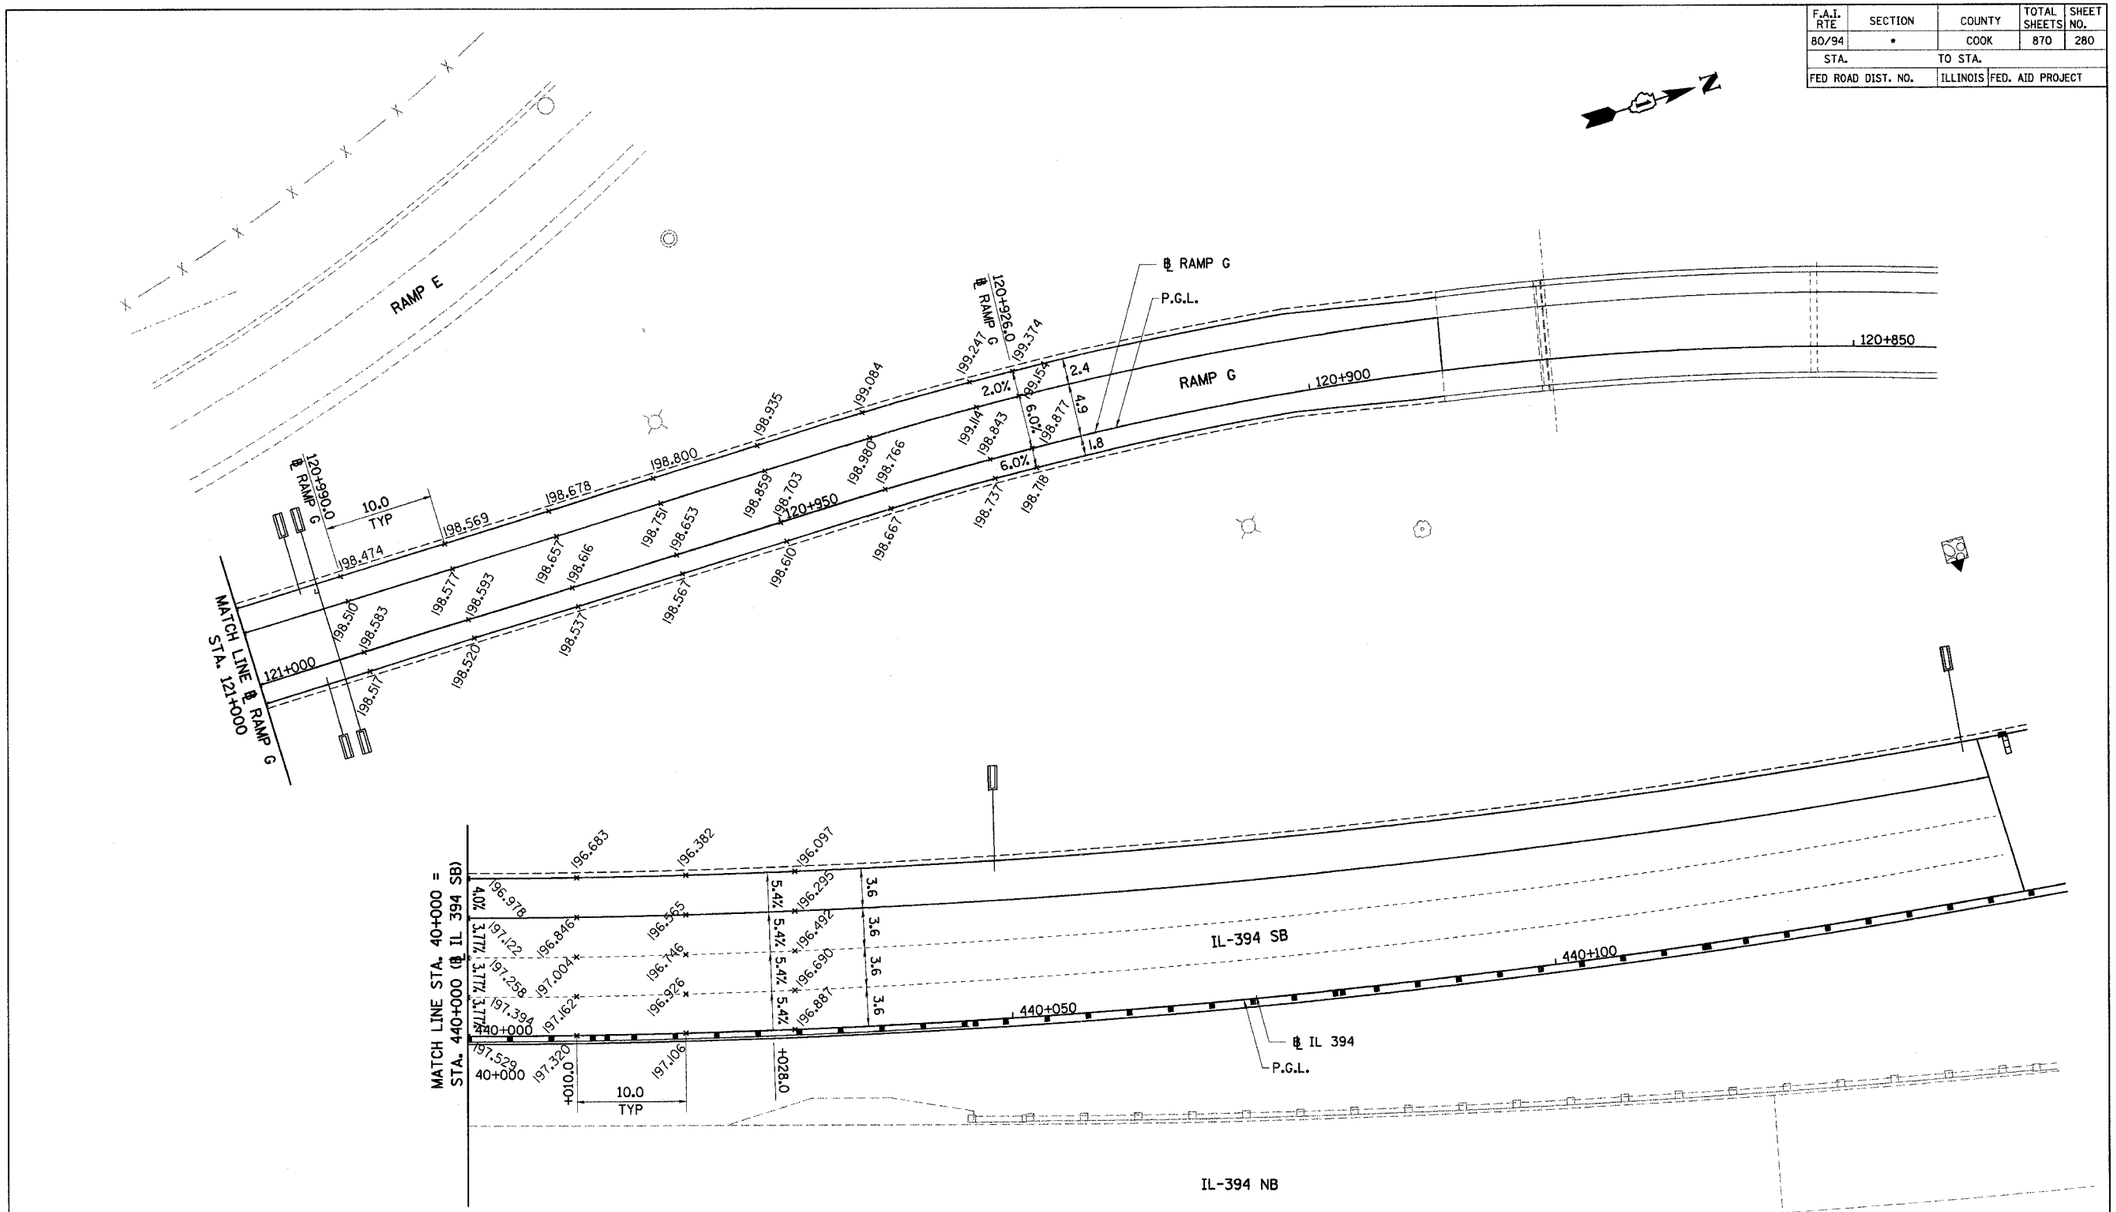

NOTES:

1. ALL DIMENSIONS ARE IN METERS (m) UNLESS OTHERWISE NOTED.
2. ALL STATIONING OFF ℄ IL 394 SB UNLESS OTHERWISE NOTED.

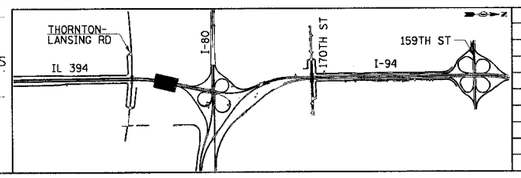

REVISIONS	
NAME	DATE

PE-3

ILLINOIS DEPARTMENT OF TRANSPORTATION
I-94 EAST BOUND / IL 394 SOUTH BOUND

PAVEMENT ELEVATIONS
IL 394 SB / RAMPS E & G

HORIZ SCALE: 1:250
VERT SCALE:
DATE: JULY 18, 2005
DRAWN BY: BJM/MAC
CHECKED BY: JES

HNTB

E:\234562\CADD\T1\cds\Contract19_SB\pe190034a.dgn
BJohnson 08-JUL-2005 15:15