STATE OF ILLINOIS
DEPARTMENT OF TRANSPORTATION

ROUTE NO.	SECTION	COUNTY	TOTAL SHEETS	SHEET NO.
F. A. I. 80/94	*	COOK	870	446
FED. ROAD DIST. NO. 1	ILLINOIS	FED. AID PROJECT-		

SHEET NO. 4
29 SHEETS

* (0203.1 & 0312-708W) R-3 CONTRACT NO. 62108

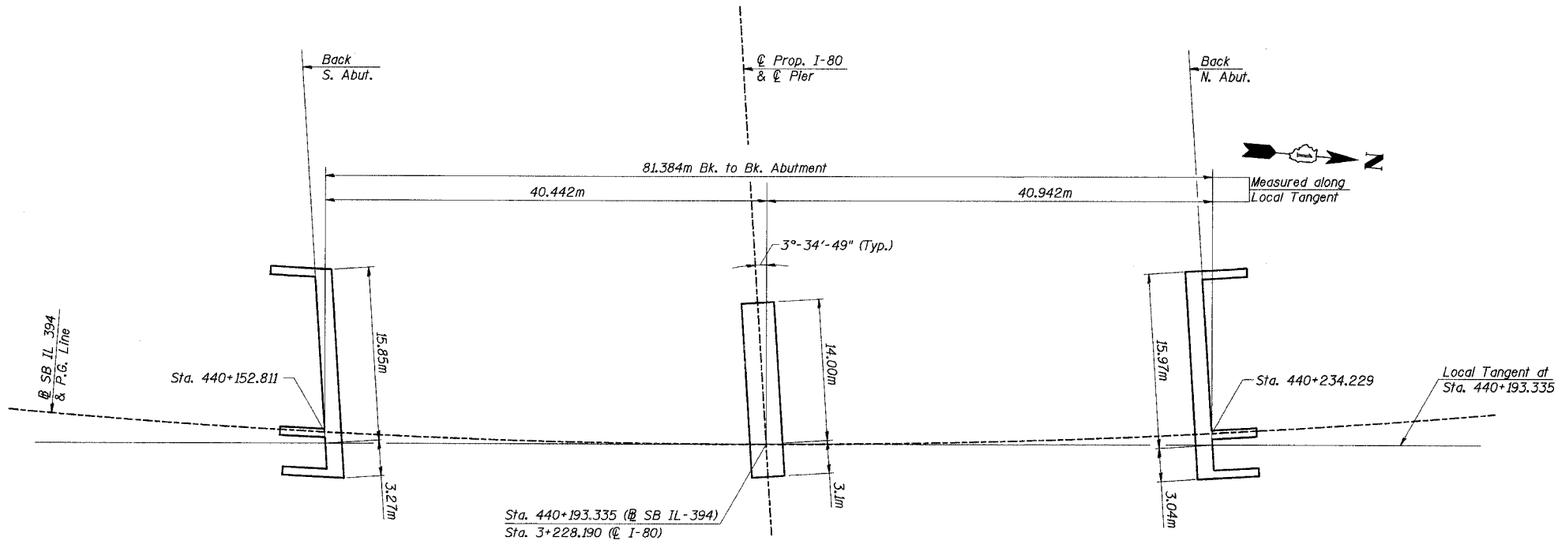

FOOTING LAYOUT

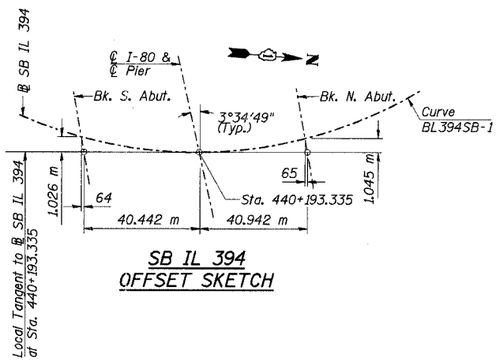

SB IL 394
OFFSET SKETCH

DESIGNED	MEA
CHECKED	PY
DRAWN	LK
CHECKED	PY

Notes:

1. All dimensions are in millimeters (mm) except as noted.

ILLINOIS DEPARTMENT OF TRANSPORTATION
I-94 EAST BOUND / IL 394 SOUTH BOUND

FOOTING LAYOUT & OFFSET SKETCH

SB ILLINOIS ROUTE 394 OVER INTERSTATE 80
F.A.P. 332 SECTION (0203.1 & 0312-708W) R-3
COOK COUNTY
STA. 440+193.335 STRUCTURE NO. 016-2796

DATE 07/18/05
SCALE ---

HNTB

JBeauchamp
E:\34562\CADD\bi\SN_2796\DGS\CTR_19_2796\all90014a_2796.dgn
08-JUL-2005 13:55